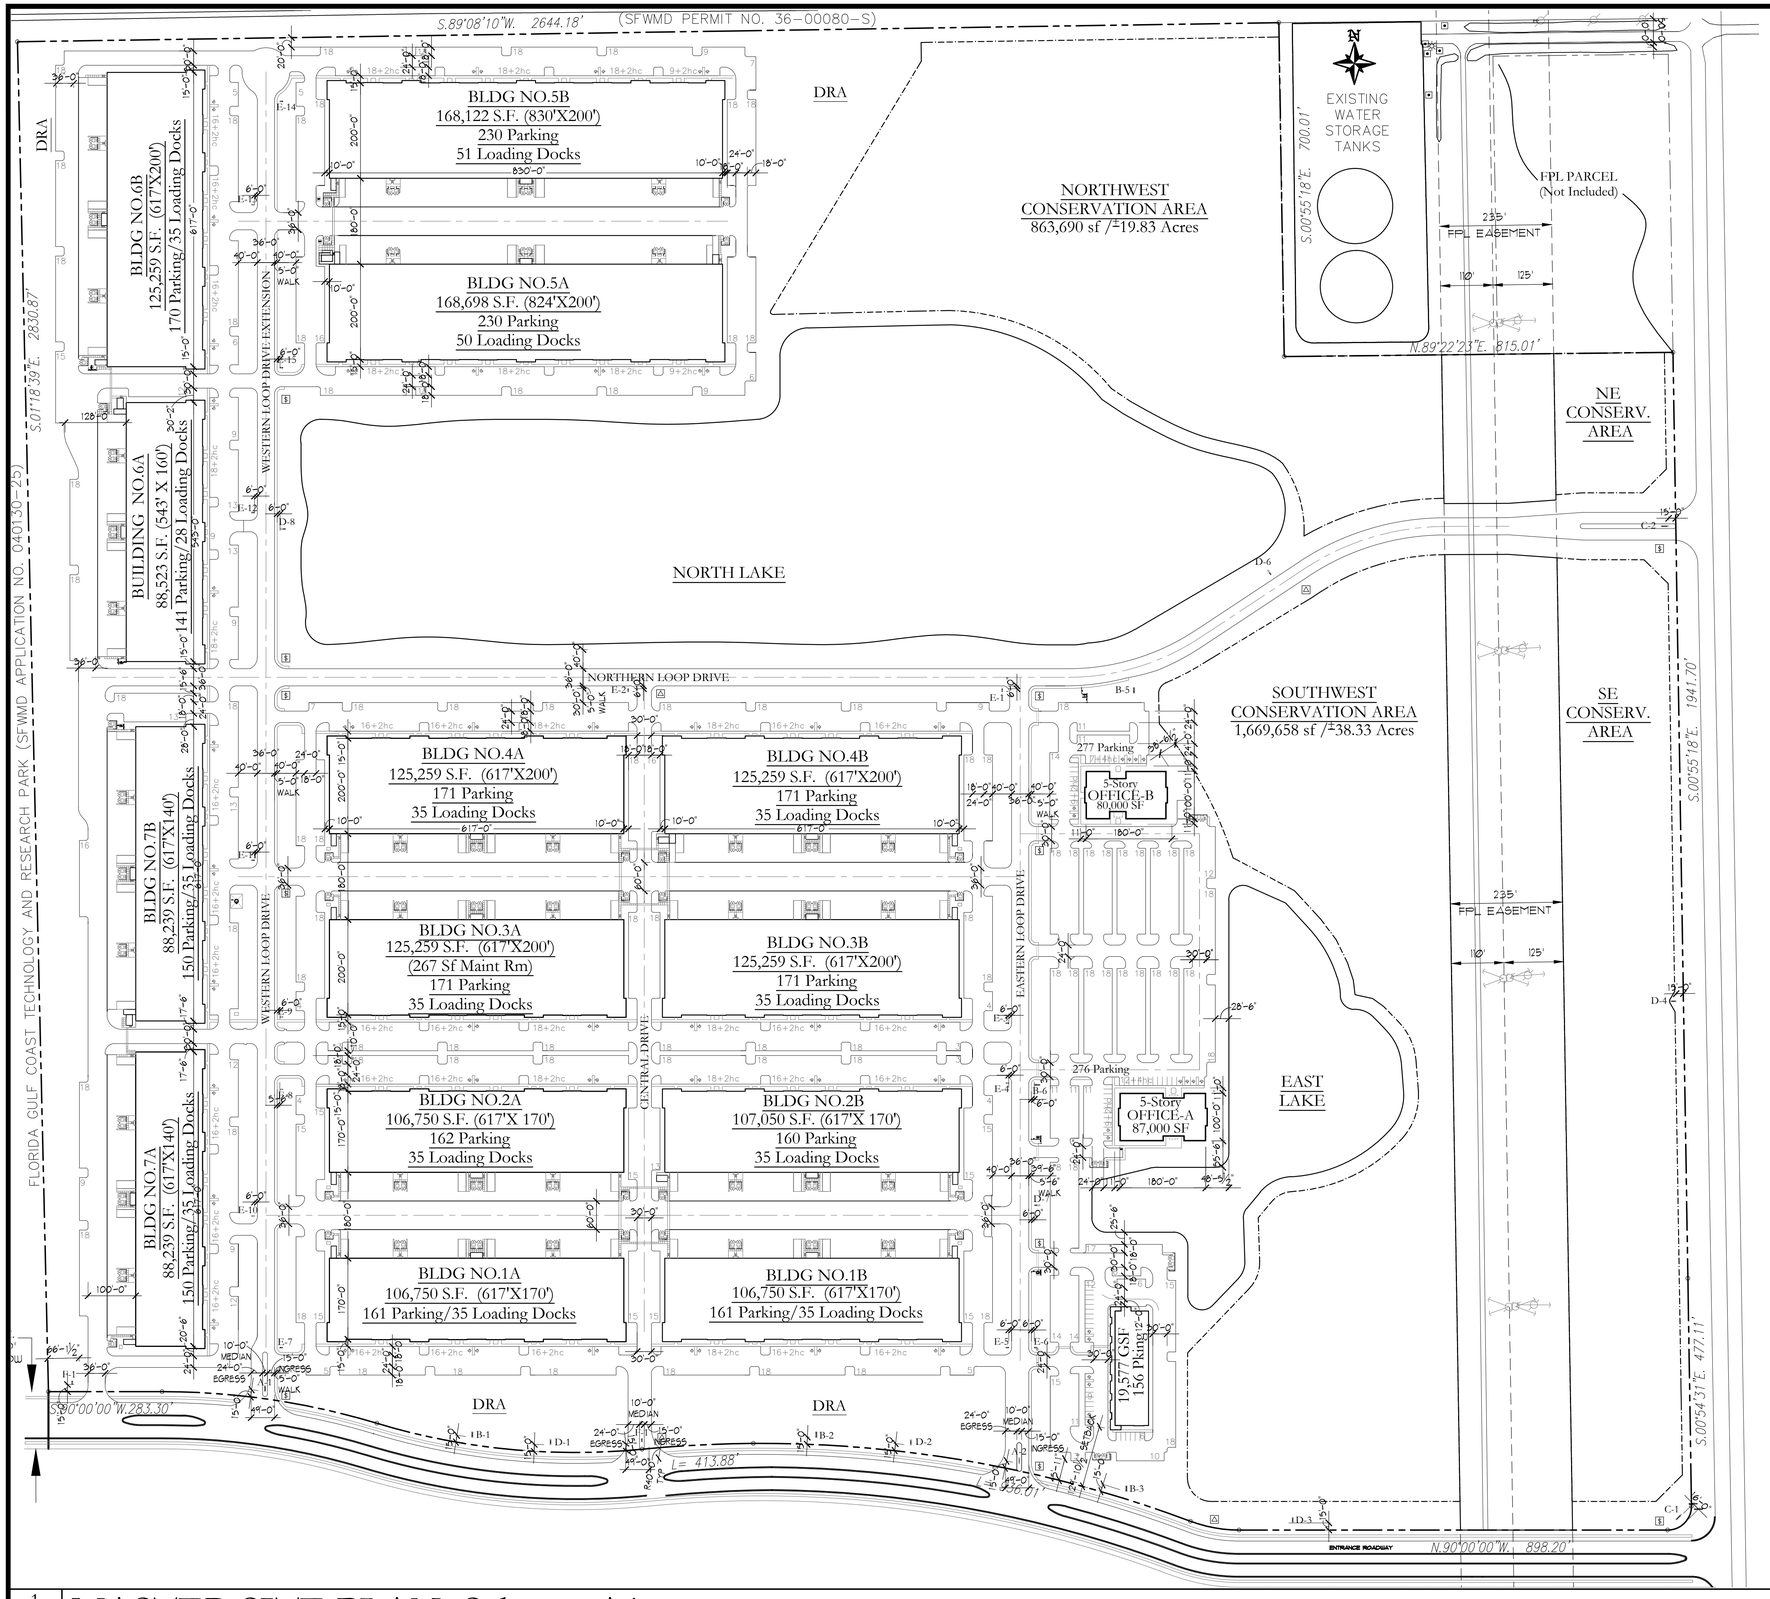


SITE AREA STATISTICS

DESCRIPTION	SITE AREA
BUILDING#1A:	242,550 Sf or 5.57 Acres
BUILDING#1B:	242,550 Sf or 5.57 Acres
BUILDING#2A:	257,250 Sf or 5.90 Acres
BUILDING#2B:	257,250 Sf or 5.90 Acres
BUILDING#3A:	271,950 Sf or 6.24 Acres
BUILDING#3B:	271,950 Sf or 6.24 Acres
BUILDING#4A:	271,950 Sf or 6.24 Acres
BUILDING#4B:	271,950 Sf or 6.24 Acres
BUILDING#5A:	361,120 Sf or 8.29 Acres
BUILDING#5B:	361,120 Sf or 8.29 Acres
BUILDING#6 :	489,818 Sf or11.25 Acres
BUILDING#7 :	539,781 Sf or12.39 Acres
NORTH OFFICE:	173,603 Sf or 3.99 Acres
SOUTH OFFICE:	174,368 Sf or 4.00 Acres
RETAIL BLDG:	145,969 Sf or 3.35 Acres
NORTH LAKE:	1,011,677 Sf or 23.23 Acres
EAST LAKE:	220,762 Sf or 5.07 Acres
CONSERV. W/NE:	726,208 Sf or16.67 Acres
CONSERV. E/NE:	66,912 Sf or 1.54 Acres
CONSERV. W/SE	748,084 Sf or17.17 Acres
CONSERV. E/SE:	455,299 Sf or 10.45 Acres
FPL NORTHERN:	73,167 Sf or 1.68 Acres
FPL SOUTHERN:	480,378 Sf or 11.03 Acres
OPEN SPACE:	909,291 Sf or 20.88 Acres
ROADWAYS:	806,807 Sf or 18.52 Acres

TOTAL SITE AREA: 9,831,764 Sf or 225.70 Acres

1
1"=150'-0"
MASTER SITE PLAN_Scheme A1

PREMIER AIRPORT PARK
LEE COUNTY, FLORIDA

NO.	DATE/ REVISION

ALL DRAWINGS, SPECIFICATIONS AND RELATED DOCUMENTS ARE THE COPYRIGHT PROPERTY OF THE ARCHITECT AND MUST BE RETURNED UPON REQUEST. REPRODUCTION OF DRAWINGS, SPECIFICATIONS AND RELATED DOCUMENTS IN PART OR WHOLE IS FORBIDDEN WITHOUT THE ARCHITECTS WRITTEN PERMISSION.

CONTRACTOR MUST CHECK AND VERIFY ALL DIMENSIONS AND FIELD CONDITIONS, AND NOTIFY ARCHITECT/ENGINEER IMMEDIATELY OF ANY DISCREPANCIES.

HNM ARCHITECTURE
3705 North Federal Highway • Delray Beach, Florida 33483 • T. 561.733.2225
info@hnm-architecture.com • AA26000726 • www. hnm-architecture.com

STATE OF FLORIDA
MICHAEL W. HANLON
AR 0017270
REGISTERED ARCHITECT

MICHAEL W. HANLON
FLORIDA REGISTERED ARCHITECT REG. NUMBER: AR0017270

ELECTRONIC SIGNATURE SERIAL NUMBER:

HNM PROJECT NUMBER: 05-040

ISSUED DATE: 2015-12-04

SCALE: AS NOTED

TITLE: MASTER SITE PLAN SCHEME A1

DRAWING NUMBER: A0.1A