


NOTES:
1. SEE ITEM DESCRIPTIONS ON SHEET A-1

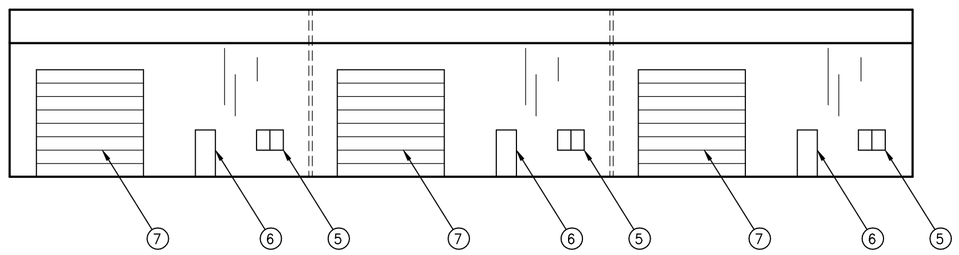


EAST ELEVATION
SCALE: 1/16"=1'-0"

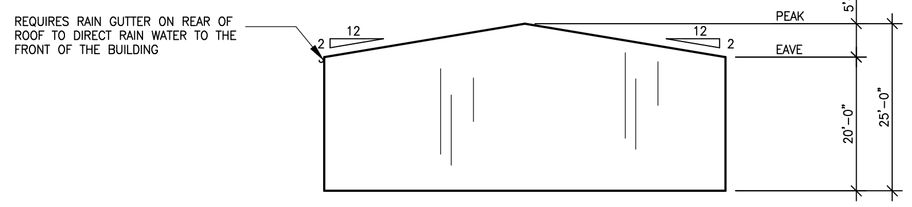

NORTH ELEVATION
SCALE: 1/16"=1'-0"

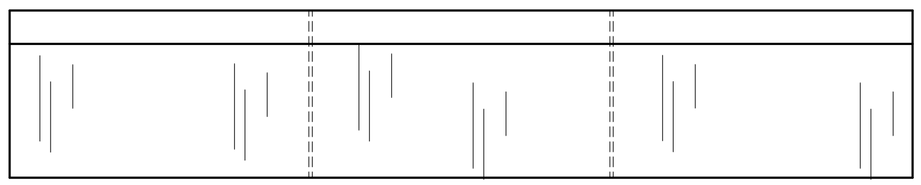

WEST ELEVATION
SCALE: 1/16"=1'-0"

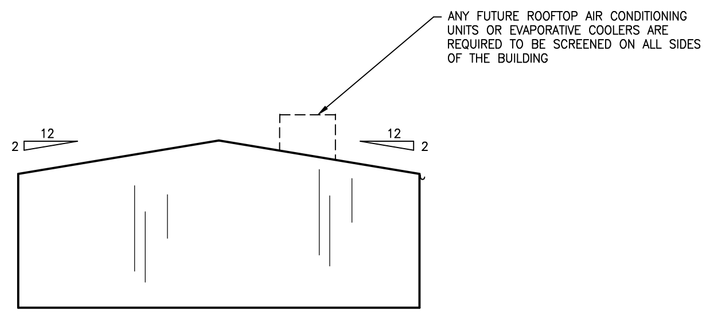

SOUTH ELEVATION
SCALE: 1/16"=1'-0"

job no. D.C. #1940 7/-702.dwg
date 01-12-2018
dr. by J. JOHNSON
revisions:

THE DRAWING CENTER
456 CLOVIS AVE. SUITE I
CLOVIS, CA 93611
TEL: (559) 325-7155
FAX: (559) 325-7156
E-mail: drawing@sbcglobal.net

NEW CONSTRUCTION FOR
MARK AWAD
JOB LOCATION: E. OLIVE & N. BACKER AVENUES FRESNO, CA

sheet no. A-3
of _____