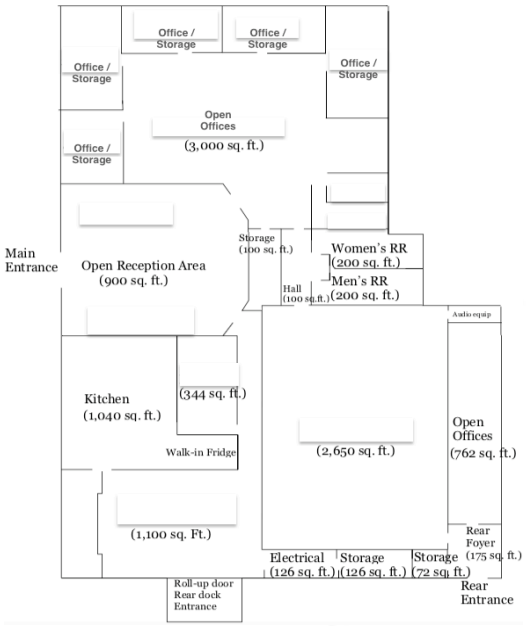

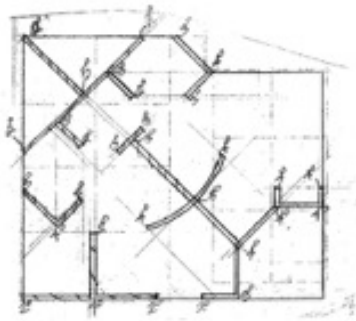

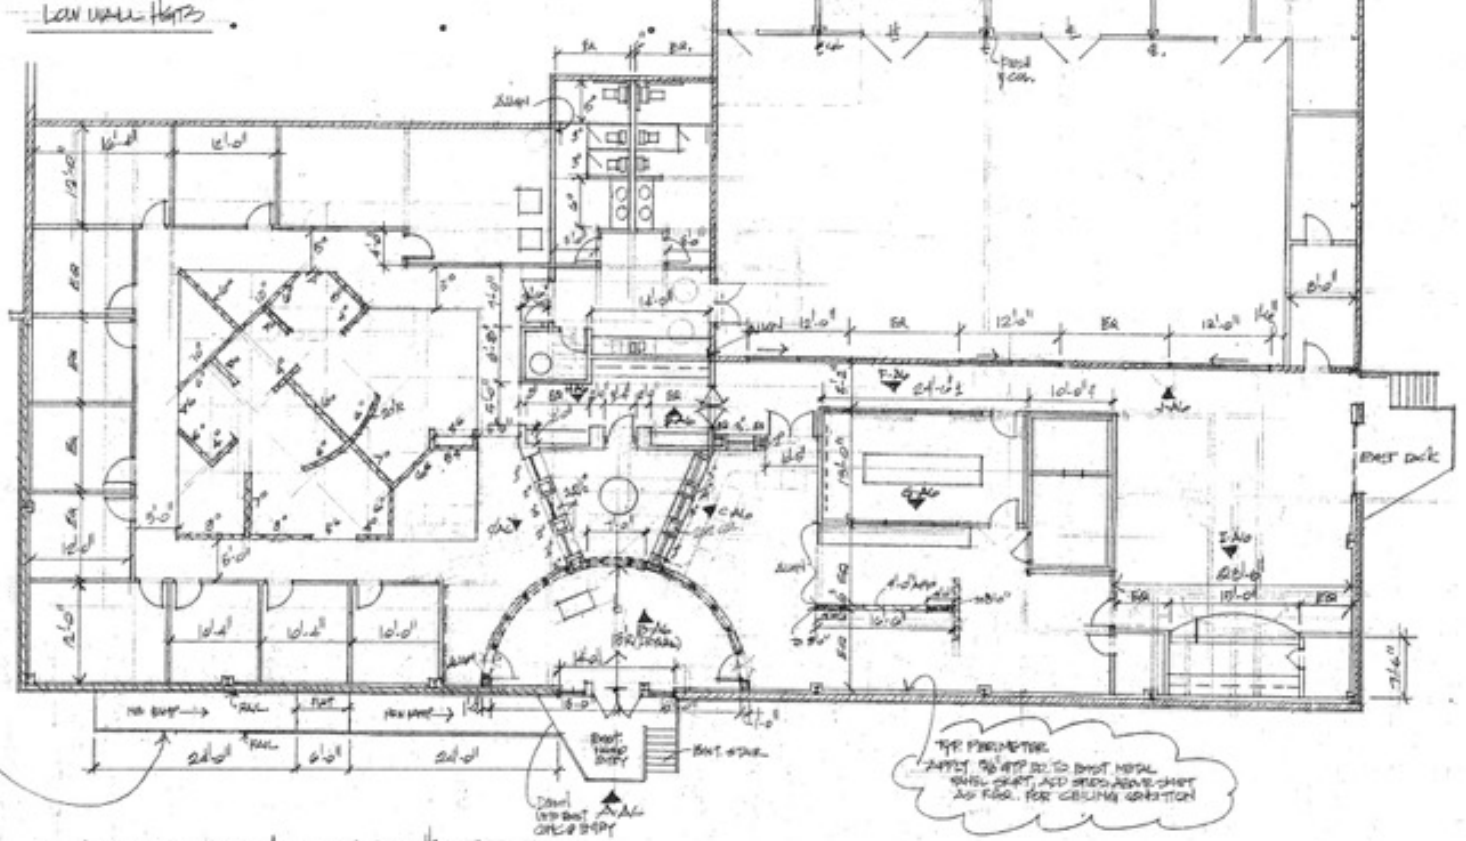

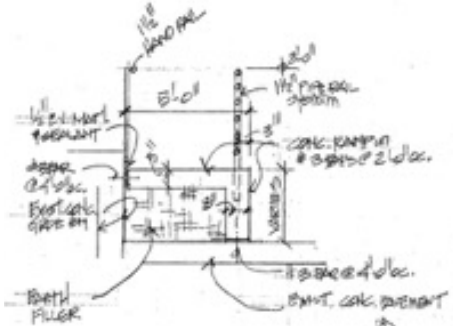

FLOOR PLAN - SUITE #102

EXIST WALL SYSTEM

NEW WALLS - 5/8" MR GYP. BD. ON 1 5/8" 20GA. MTL. STUDS @ 16" O.C. W/ R-13 SOUND BATT INSUL. WALL SYSTEM TO EXTEND AT LEAST 6" ABOVE CEILING GRID.

LOW WALL

FURRED OUT PORTIONS OF COLUMNS. DIMENSIONS ARE STUD TO STUD