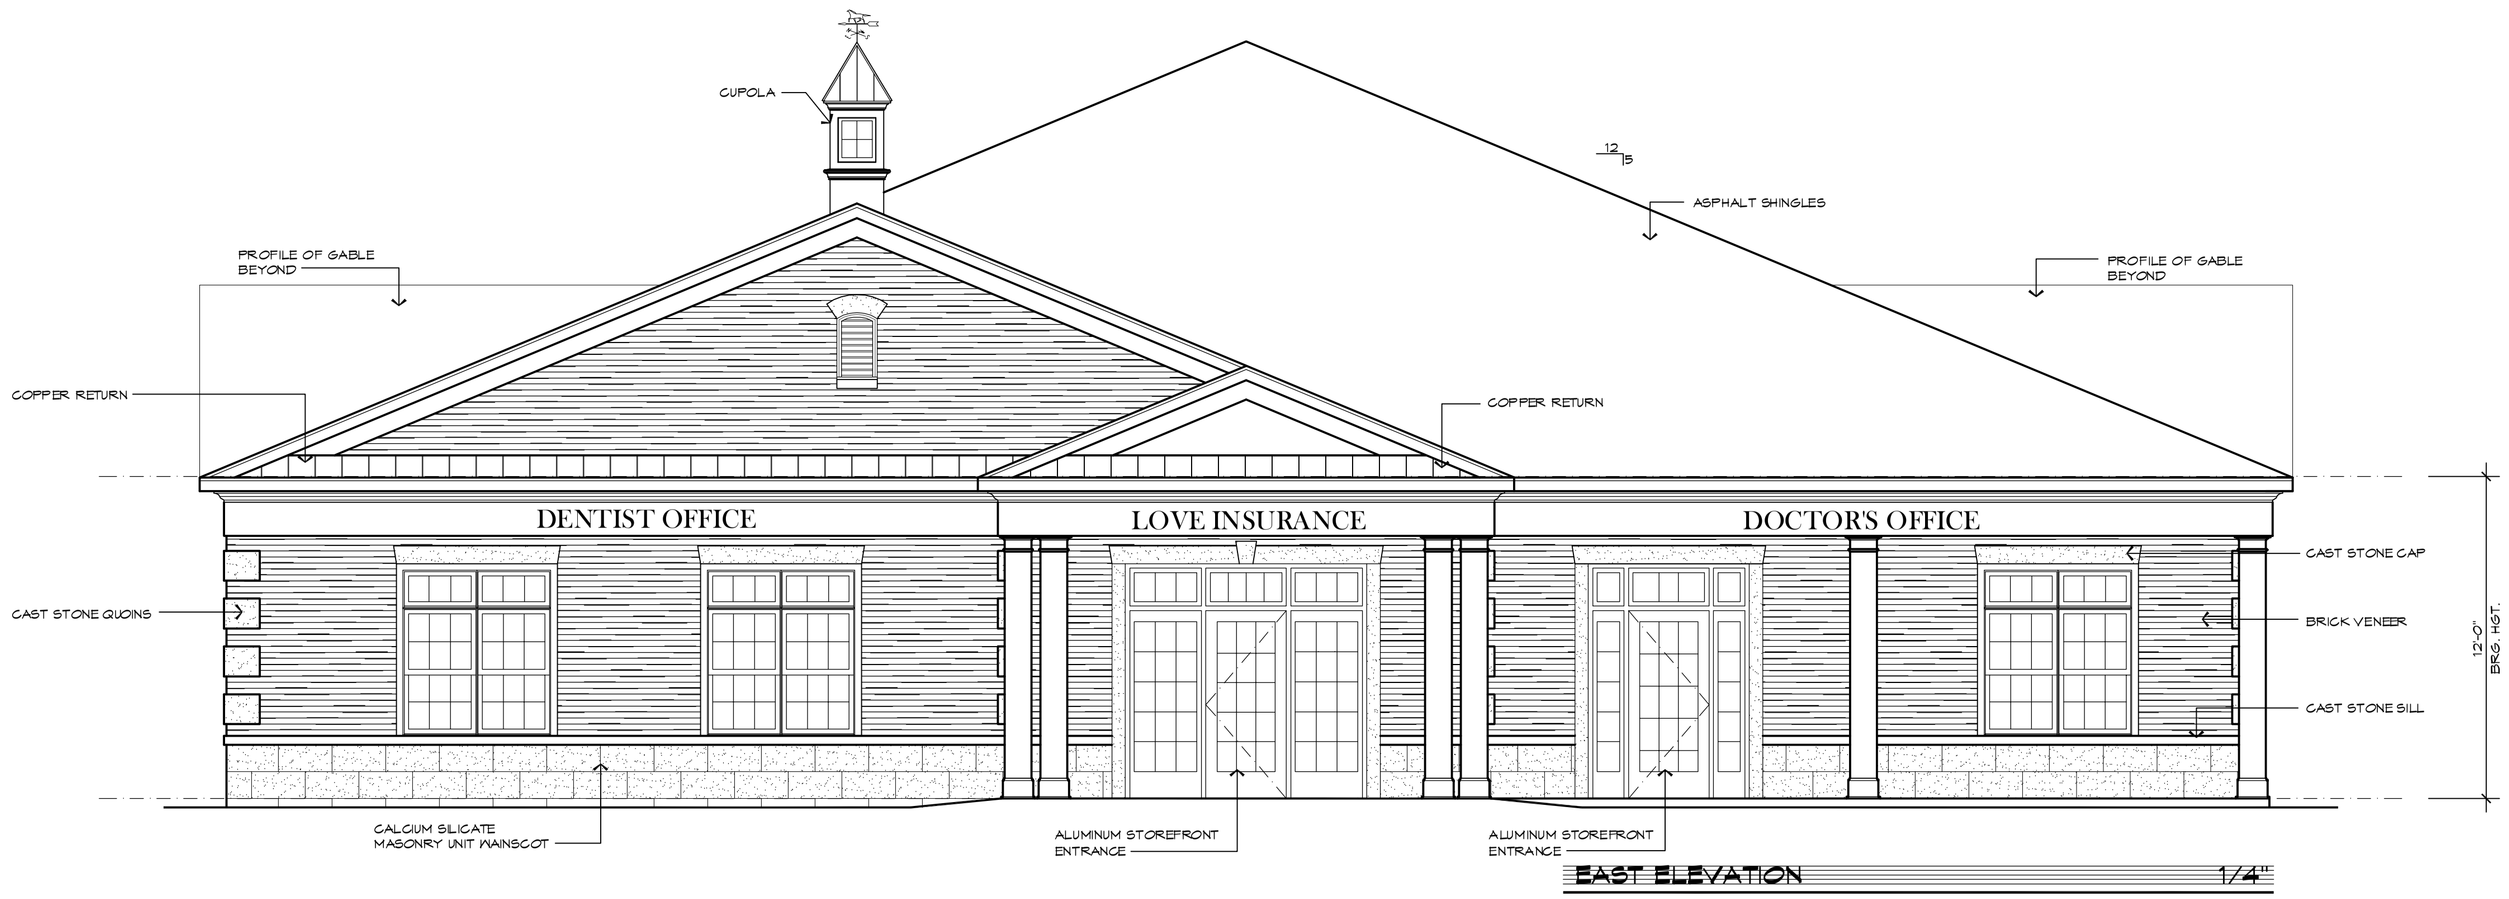

EAST ELEVATION 1/4"

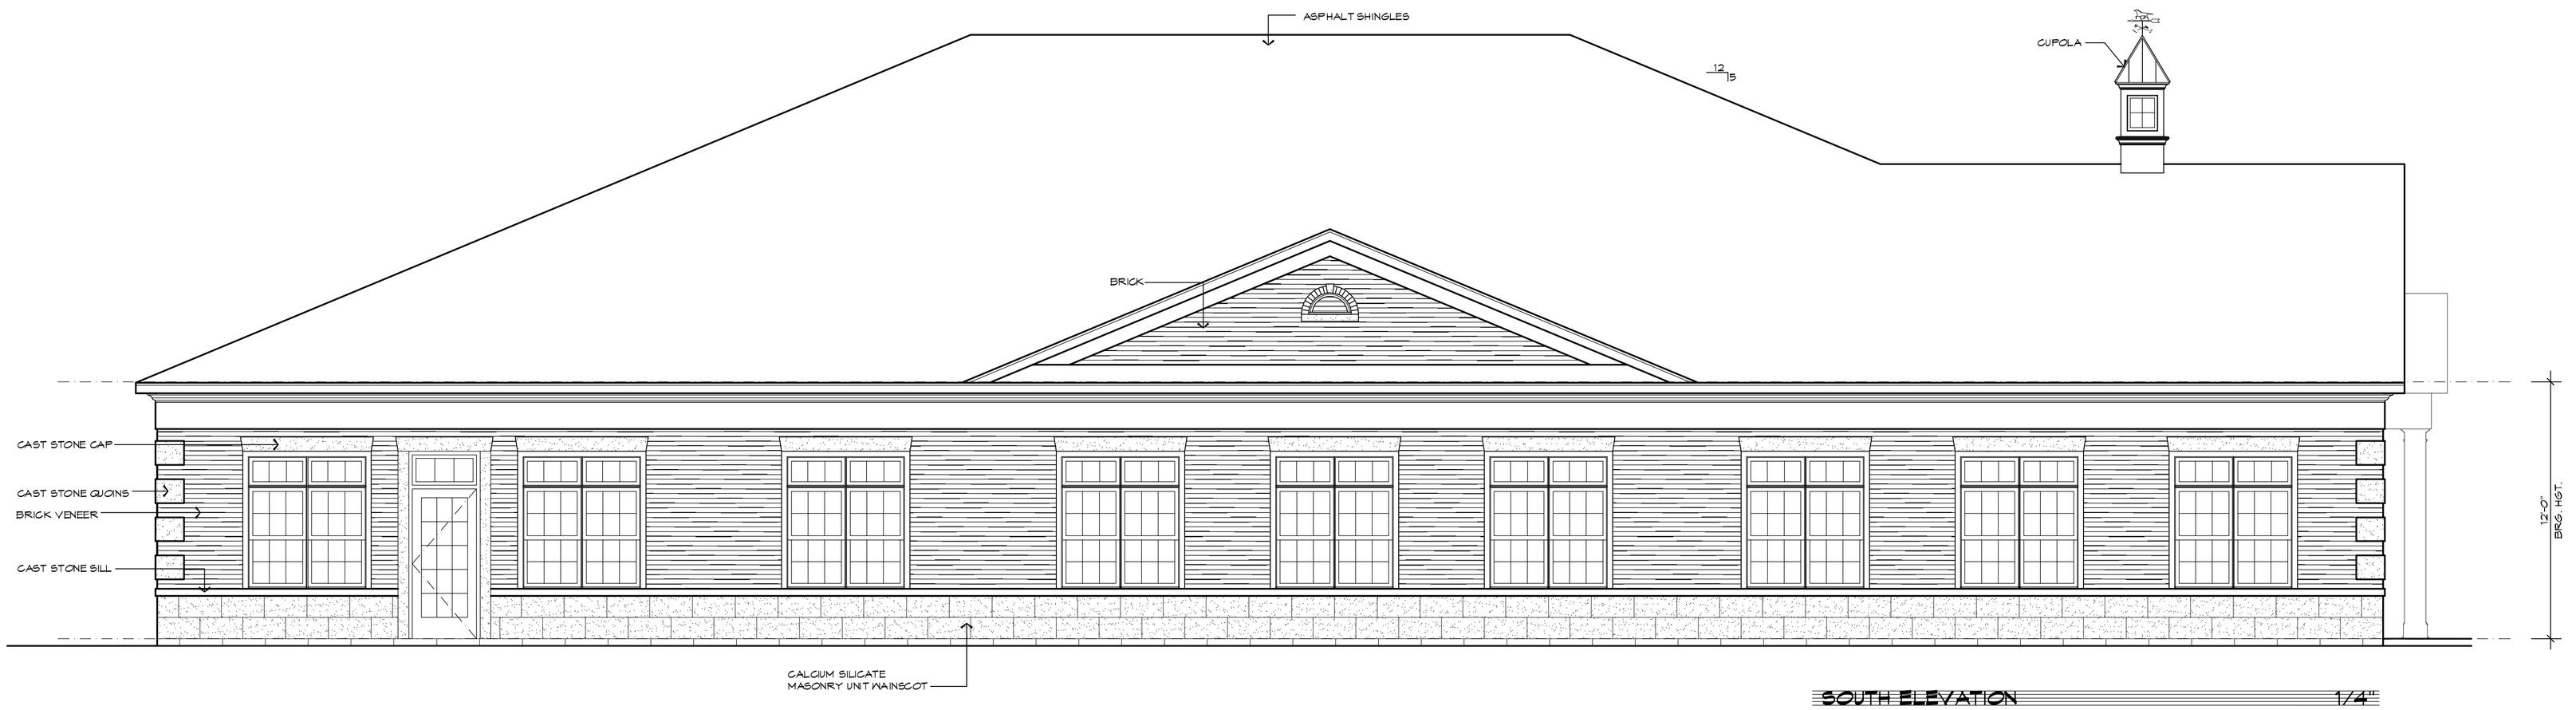

SOUTH ELEVATION 1/4"

REVISIONS	BY

JOSEPH L. MYERS, ARCHITECT, INC.
38030 Second Street Willoughby, Ohio 44094
(440) 975-1800

LOVE PROPERTIES MGMT, LLC

CHARDON, OHIO

EXTERIOR ELEVATIONS

DRAWN AMW/JLM

DATE SEPTEMBER 2011

SCALE 1/4" = 1'-0"

JOB NO. 11063

SHEET A1

OF 2 SHEETS