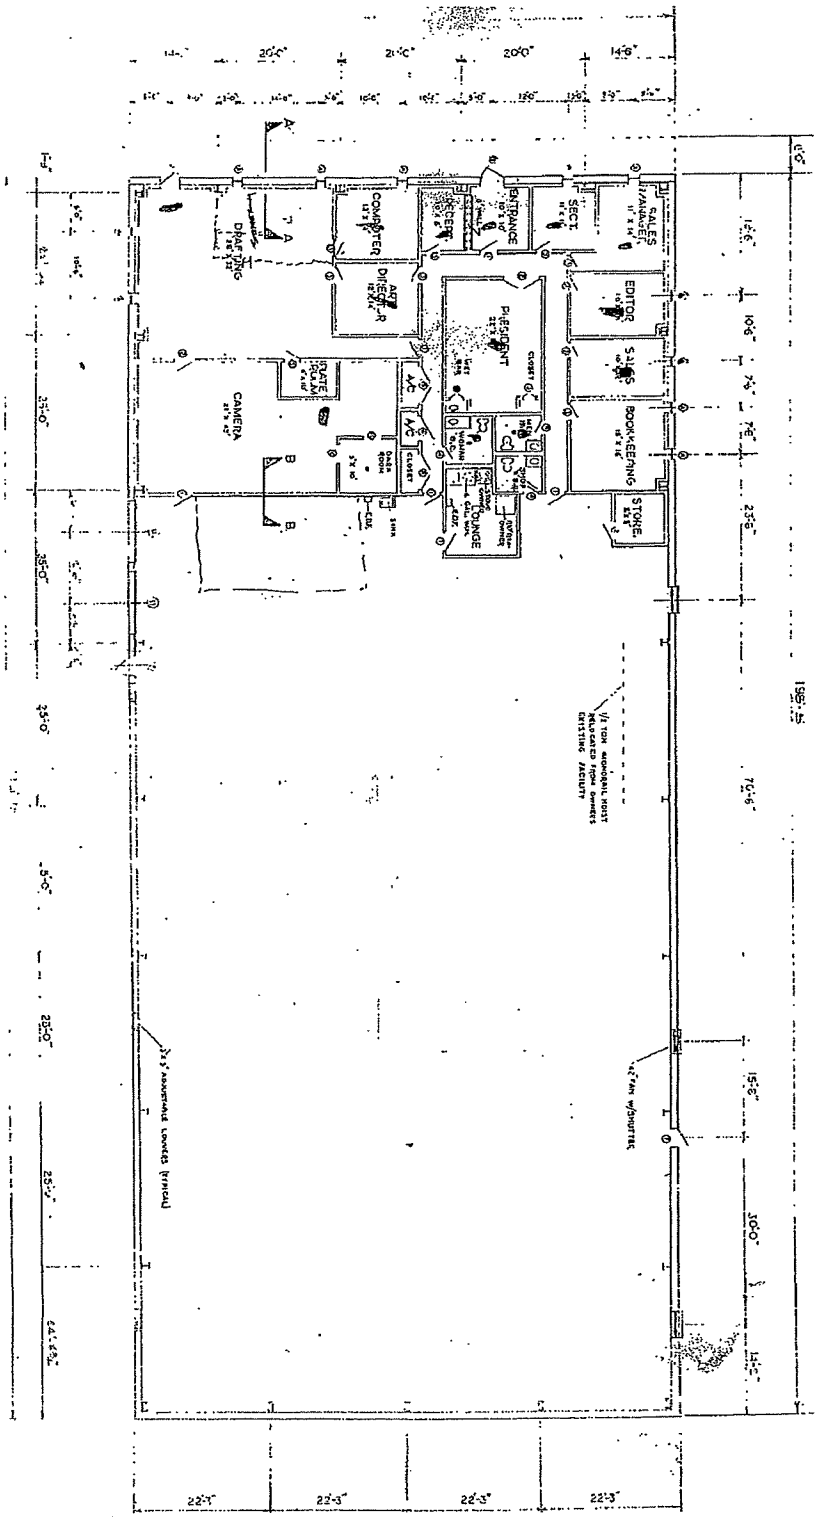
20'-0"
21'-0"
20'-0"
14'-9"
COMPUTER
DIRECTOR
ENTRANCE
SECT.
SALES MANAGER
EDITOR
PRESIDENT
SALES
BOOKKEEPING
STORE
CAMERA
VAULT
CLOSET
SINK
CLG. LOUNGE
DRAFTING
ALT. DIRECTOR
1/2 TON MONORAIL HOIST RELOCATED FROM OWNERS EXISTING FACILITY
24'-0"
25'-0"
5'-0"
15'-6"
10'-0"
22'-3"
22'-3"
22'-3"
22'-3"