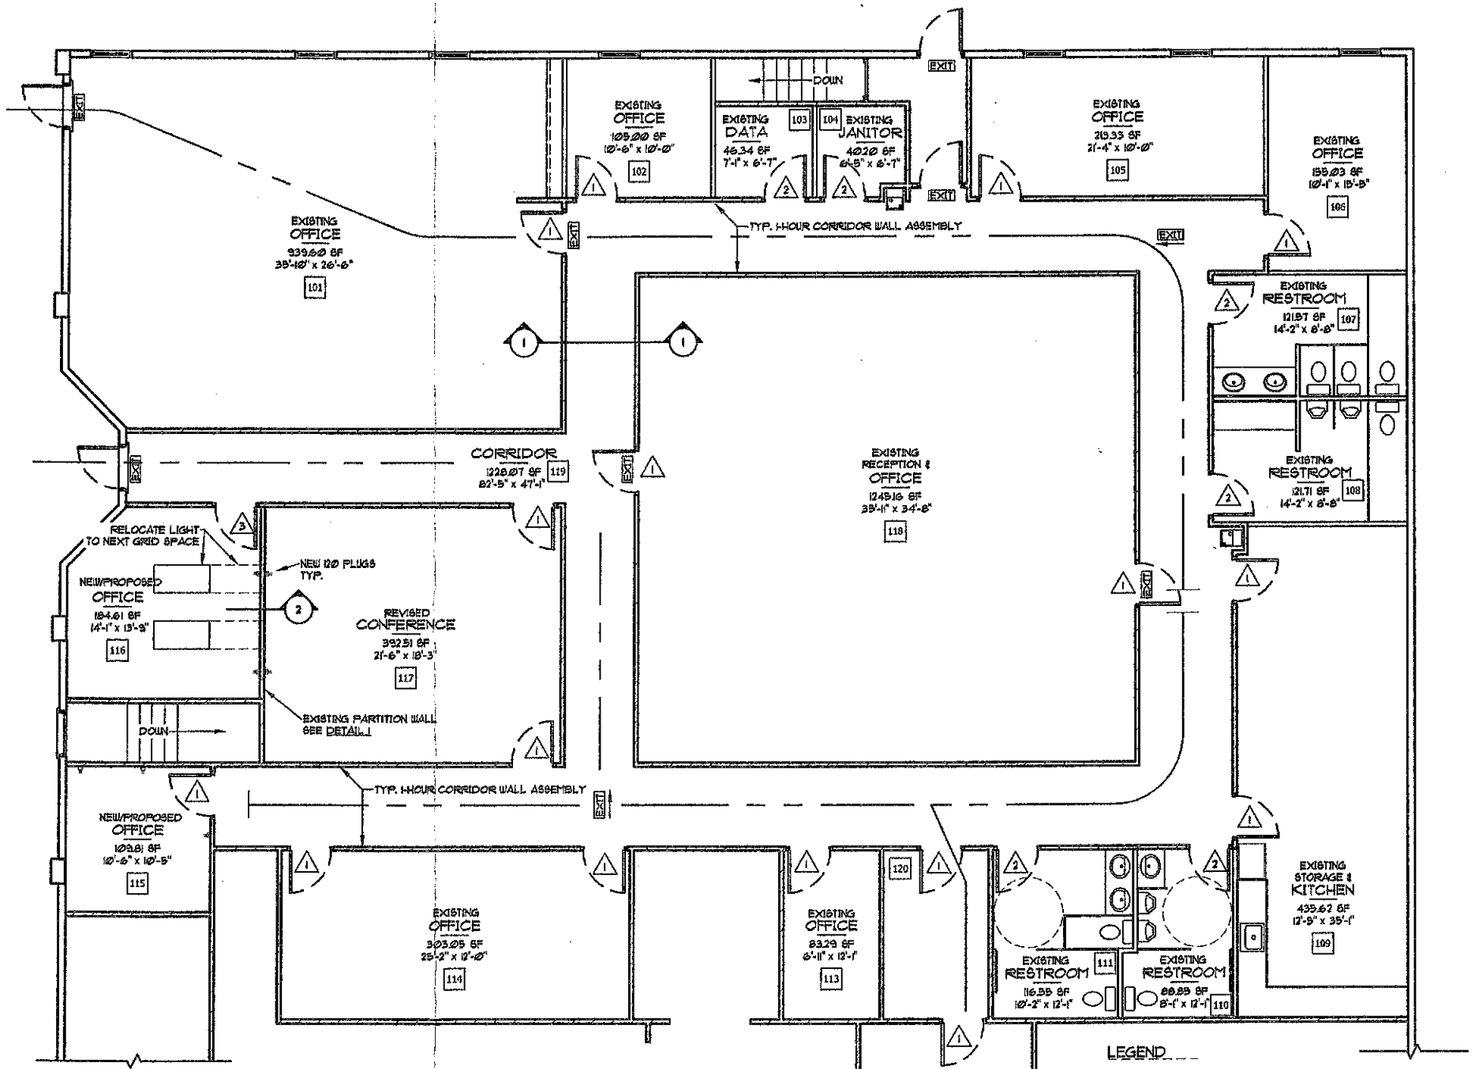

PROPOSED FLOOR PLAN
3/32" = 1'-0"

SPACE INVENTORY

BUILDING TENANT	Room Number	AREA	Occupant Load	Occupants	Exits	Style	Description
DHS	101	939.60 SF	100/GROSS	10	2 EXITS	OFFICE	HUMAN RESOURCES
DHS	102	105.00 SF	100/GROSS	01	1 EXIT	OFFICE	HUMAN RESOURCE MANAGER
DHS	103	46.34 SF	300/GROSS	1	1 EXIT	DATA	GENERAL MAINTENCE
DHS	104	40.20 SF	300/GROSS	1	1 EXIT	JANITOR	GENERAL MAINTENCE
DHS	105	213.33 SF	100/GROSS	2	1 EXIT	OFFICE	PLACEMENT MANAGER/CLINICAL SERVICES MANAGER
DHS	106	155.03 SF	100/GROSS	2	1 EXIT	OFFICE	DIRECTOR'S OFFICE
DHS	107	121.57 SF	200/GROSS	1	1 EXIT	RESTROOM	WOMEN'S RESTROOM
DHS	108	121.71 SF	200/GROSS	1	1 EXIT	RESTROOM	MEN'S RESTROOM
DHS	109	435.62 SF	200/GROSS	0	2 EXIT	KITCHEN	KITCHEN
DHS	110	88.85 SF	200/GROSS	1	1 EXIT	RESTROOM	MEN'S RESTROOM
DHS	111	116.55 SF	200/GROSS	1	1 EXIT	RESTROOM	WOMEN'S RESTROOM
DHS	112	312.44 SF	15/NET	21	1 EXIT	CONFERENCE	MEETING ROOM
DHS	113	83.29 SF	100/GROSS	1	1 EXIT	OFFICE	SUPPORT SERVICE MANAGER
DHS	114	303.05 SF	100/GROSS	3	1 EXIT	OFFICE	PROGRAM MANAGERS
DHS	115	109.81 SF	100/GROSS	1	1 EXIT	OFFICE	NEW OFFICE SPACE
DHS	116	184.61 SF	100/GROSS	2	1 EXIT	OFFICE	NEW OFFICE SPACE
DHS	117	392.51 SF	15/NET	26	2 EXITS	CONFERENCE	MEETING ROOM
DHS	118	1245.16 SF	100/GROSS	13	2 EXITS	OFFICE	GENERAL OFFICE AREA/RECEPTION
DHS	119	1220.07 SF	--	--	--	CORRIDOR	1-HOUR FIRE CORRIDOR ASSEMBLY
DHS	120	93.01 SF	--	--	--	CORRIDOR	1-HOUR FIRE CORRIDOR ASSEMBLY
		6335.76 SF					

PLAN: DHS LAYOUT

STEVEN P. NICKELL DRAFTING
RESIDENTIAL & STRUCTURAL CONCEPTS DESIGN AND DRAFTING
www.stevennickelldesigns.com nickelsigns@hotmail.com

THIS DRAWING IS NOT TO BE REPRODUCED OR USED IN ANY FORM WITHOUT THE WRITTEN AUTHORIZATION OF NICKELL CAD. THE WRITTEN AUTHORIZATION OF NICKELL CAD MUST BE VERIFIED WITH CURRENT ADDRESS FOR VERIFICATION AND A WRITTEN AUTHORIZATION FOR USE. INCLUDE CONTRACTOR'S NAME & ADDRESS AND PROJECT STARTS.

Revisions	By
*******	SPN

PROJECT DESCRIPTION:

KEIZER TOWNE SQUARE
DHS
RIVER ROAD
FLOOR PLAN

Date: 11/23/14
Scale: AS NOTED
Drawn: SPN
Job: ****
Sheet A01
Of Sheets