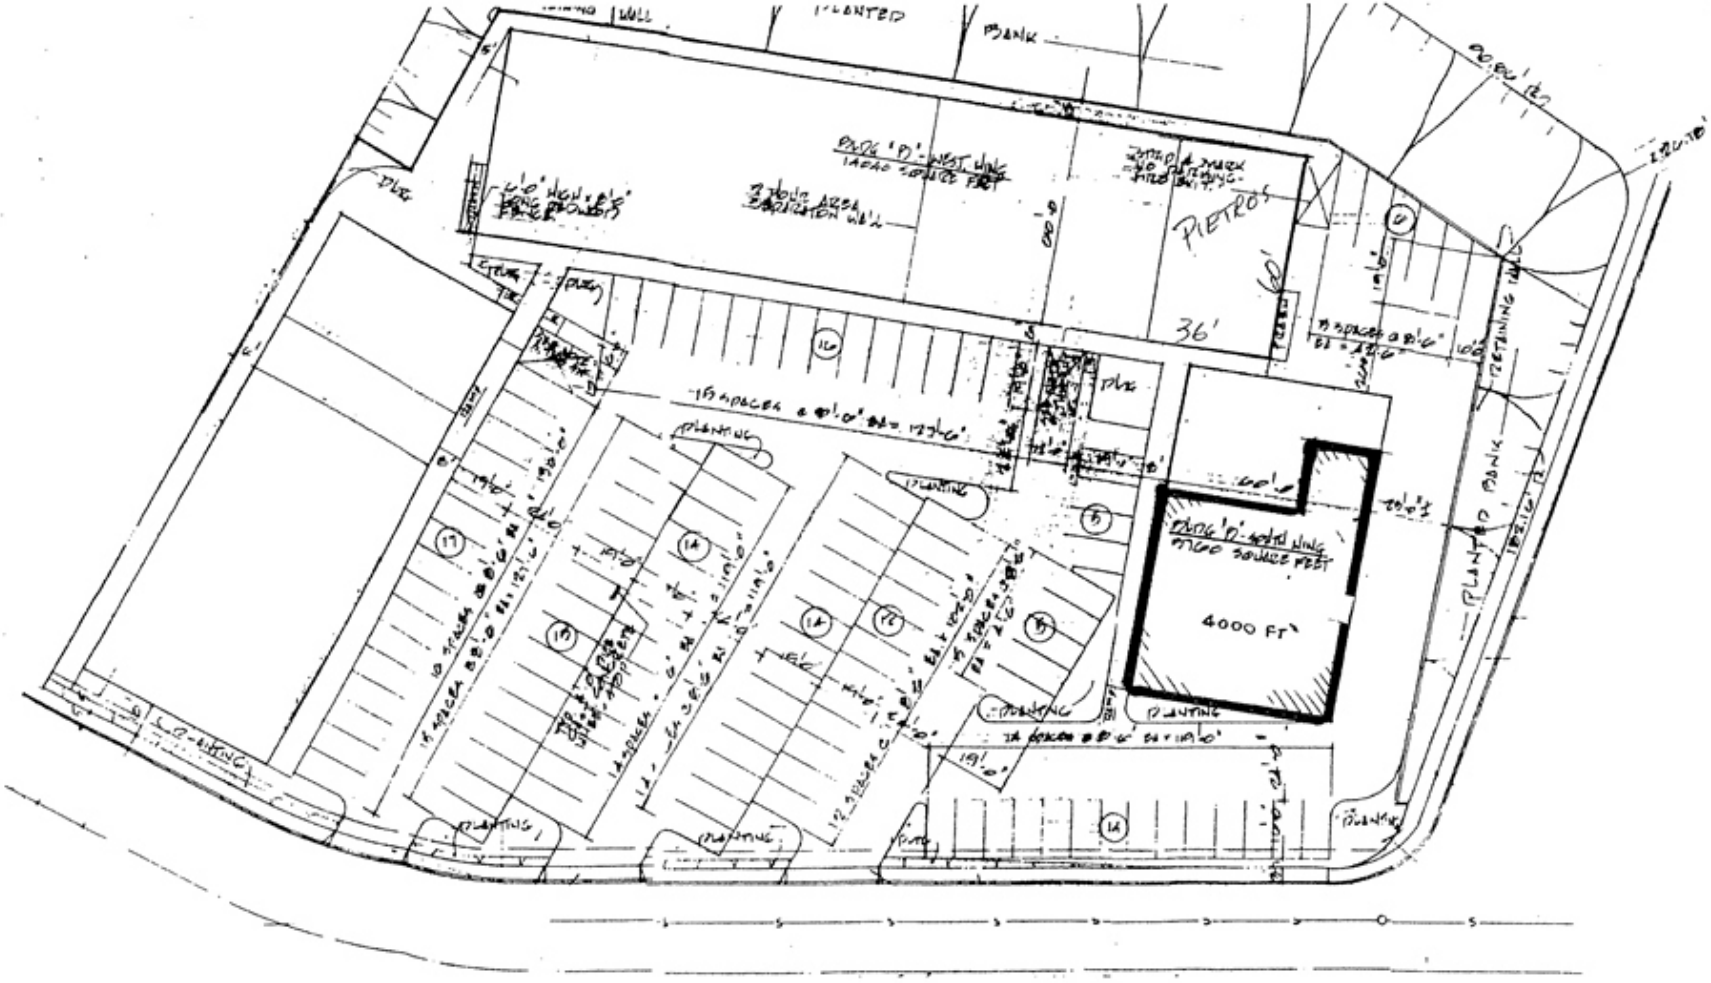
PLANTED BANK
PIETROS
36'
4000 FT²
PLANTING