
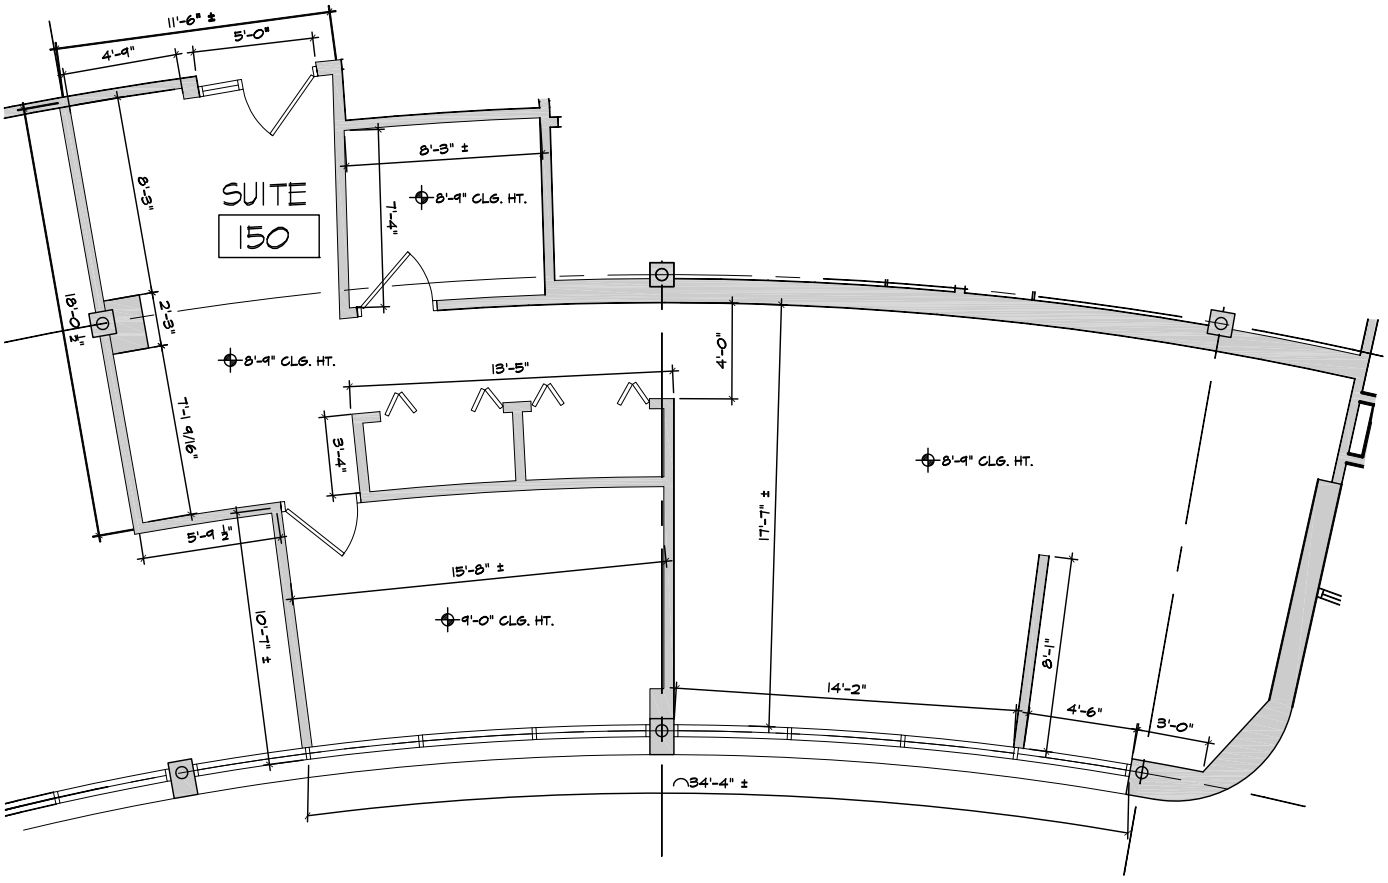


KEY PLAN

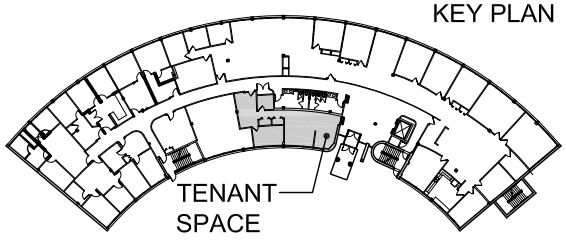

NORTH

ARCHITECTURAL CONSORTIUM L.L.C.

901 North Third Street, Suite 220 612-436-4030
Minneapolis, MN 55401 Fax 612-692-9960

CABRIOLE CENTER

9531 78TH STREET
Eden Prairie, MN 55344

SUITE 150
1,172 SF RENTABLE
SCALE: 1/8" = 1'-0"

PROJECT NUMBER:	06-1044-01
ISSUED DATE:	09/24/13
DRAWN BY:	MR
CHECKED BY:	KA

LP 150-R

Architectural Consortium, L.L.C. 2013