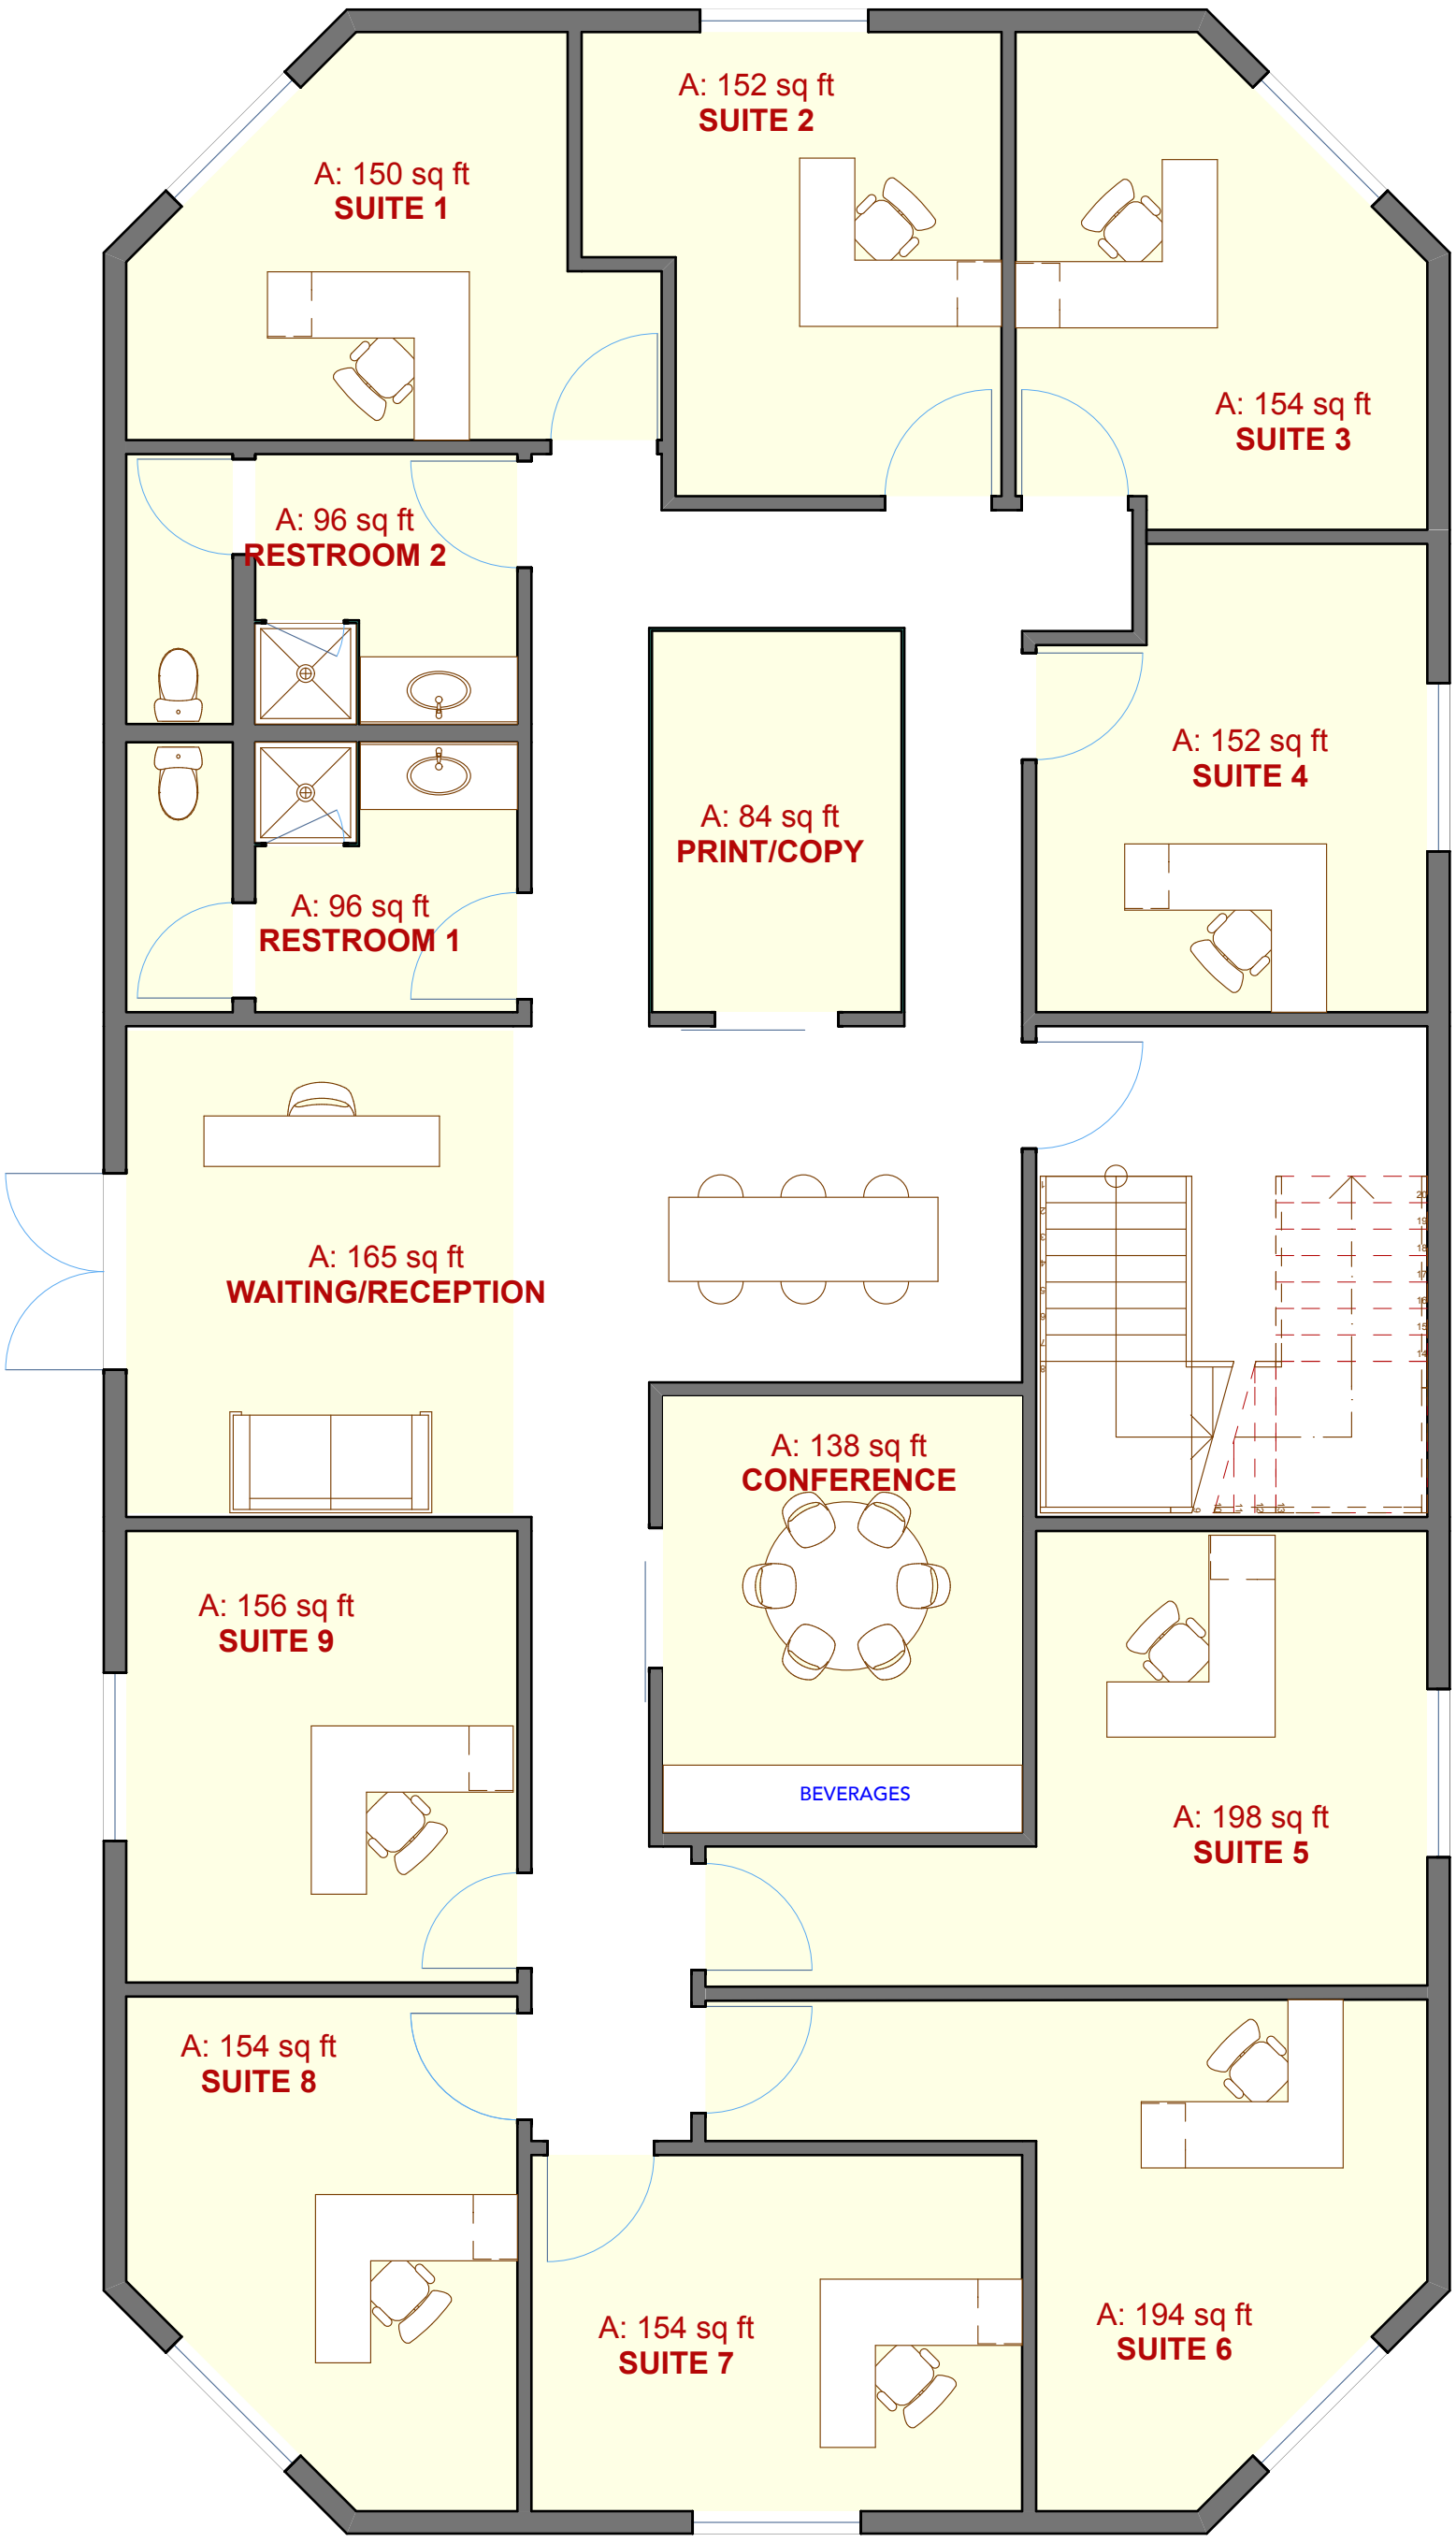

1

MAIN LEVEL - PROPOSED

SCALE: 3/16" = 1'-0"

REPUBLIC OF RATIONAL DESIGN

2078 Prospector Office Building

David James

MAIN LEVEL - PROPOSED

2/7/17

A-10