DP3 ARCHITECTS
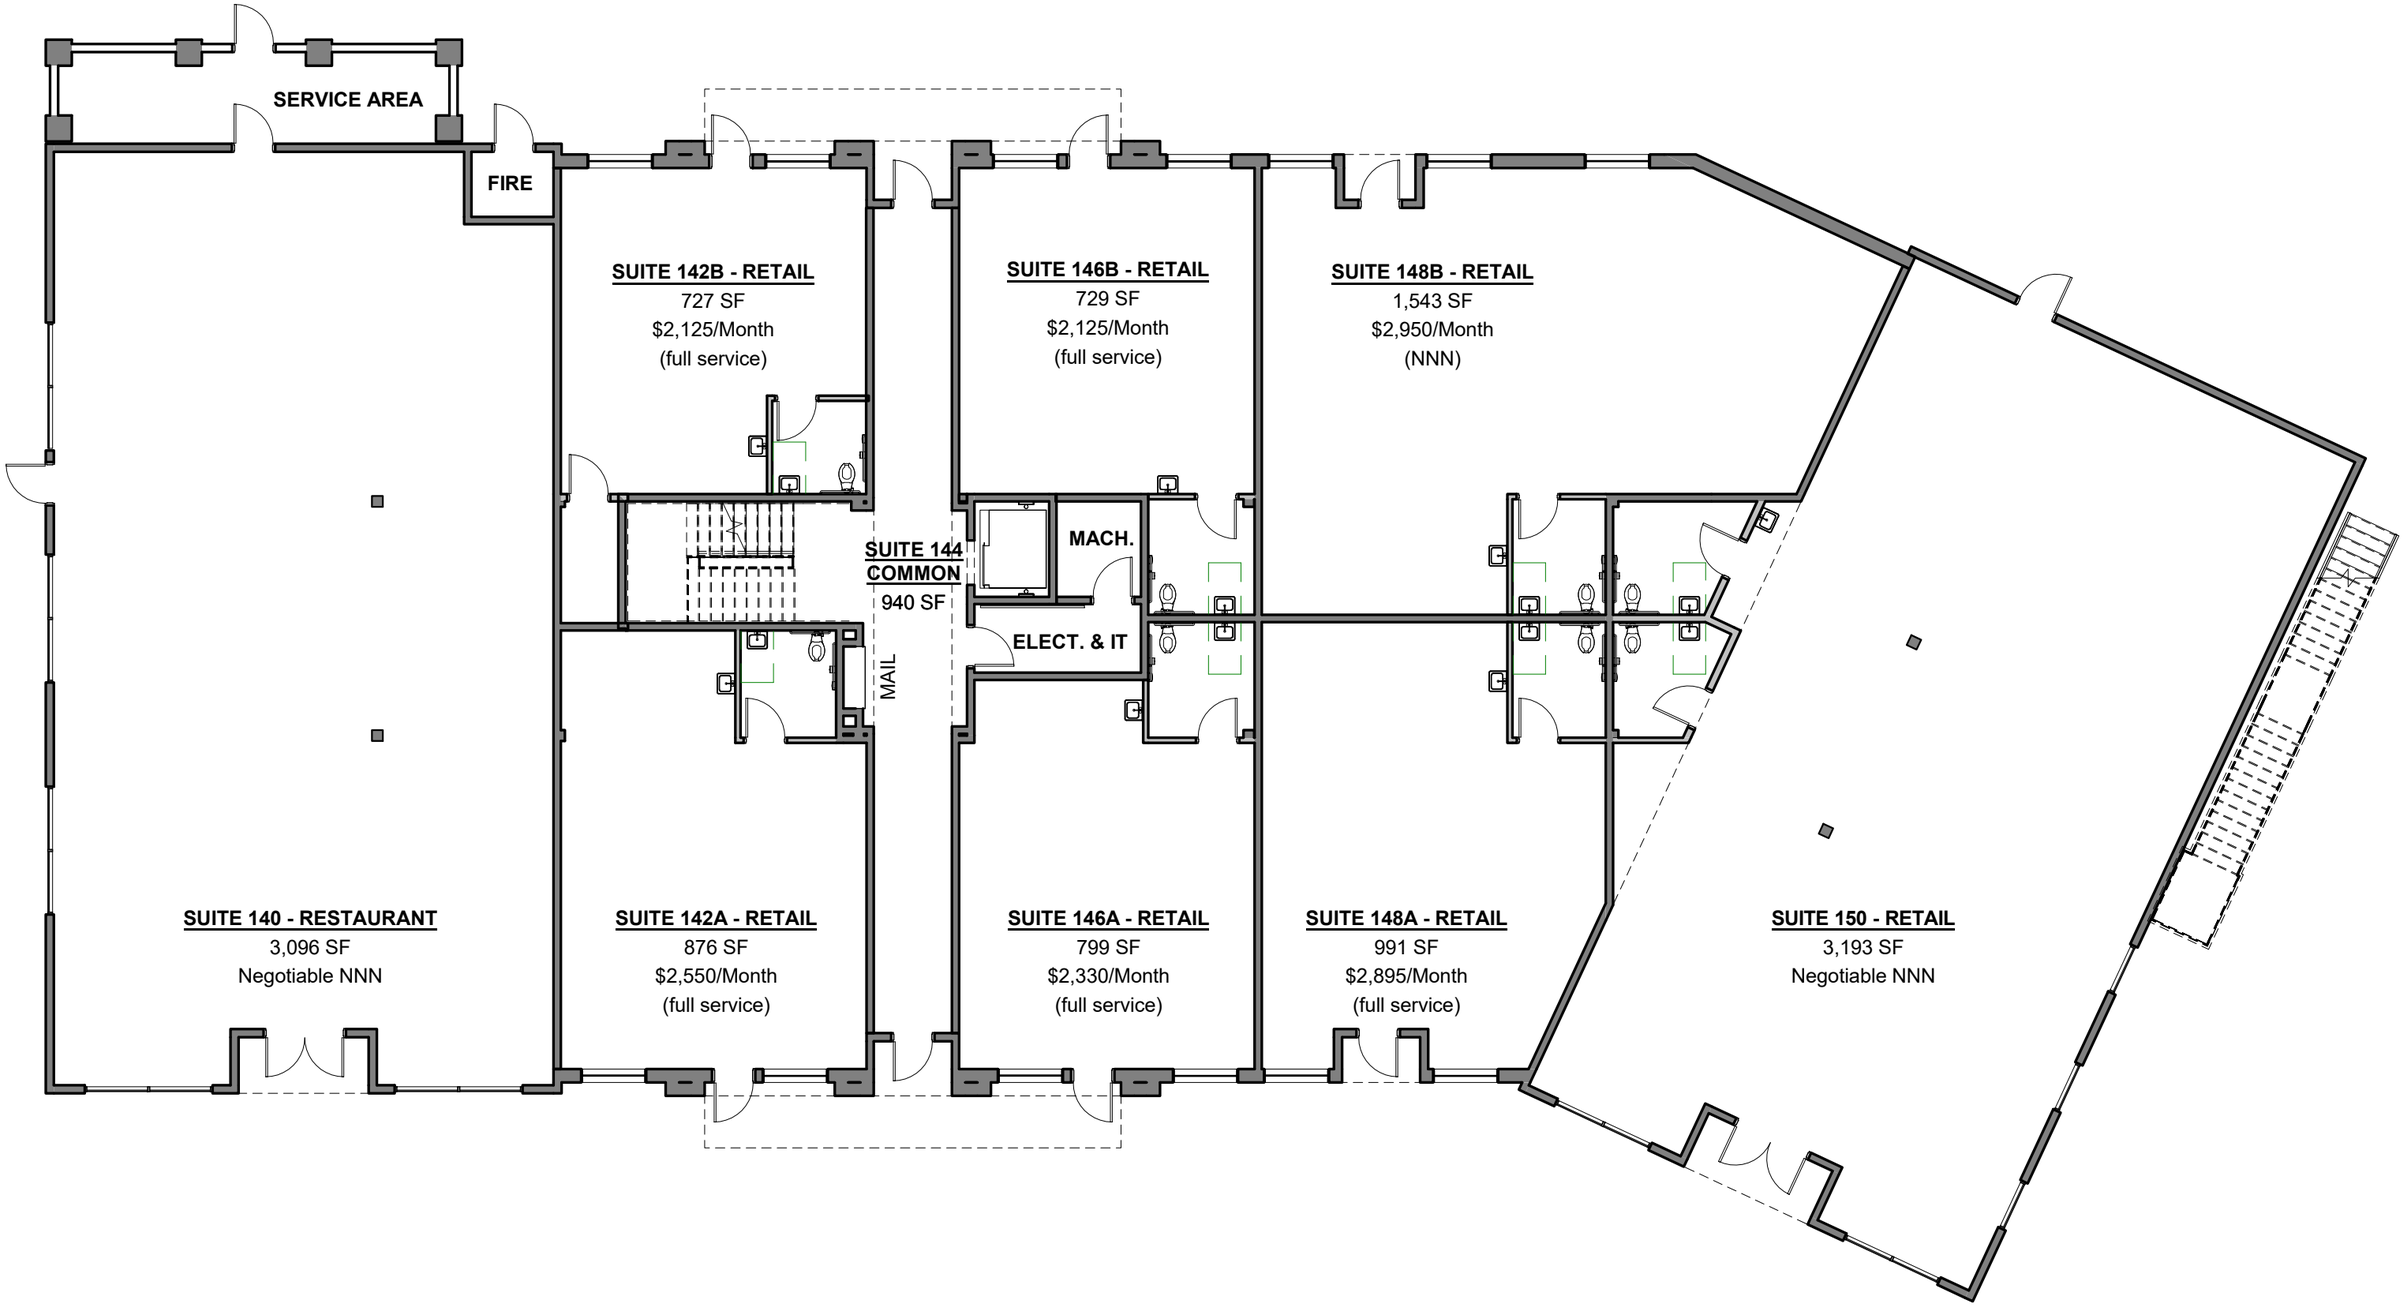
SKETCH NO.: L1 LEASING PLAN - FLOOR 01
PROJECT: 19163 - BUILDING I
ISSUE DATE: 18 JULY 2019