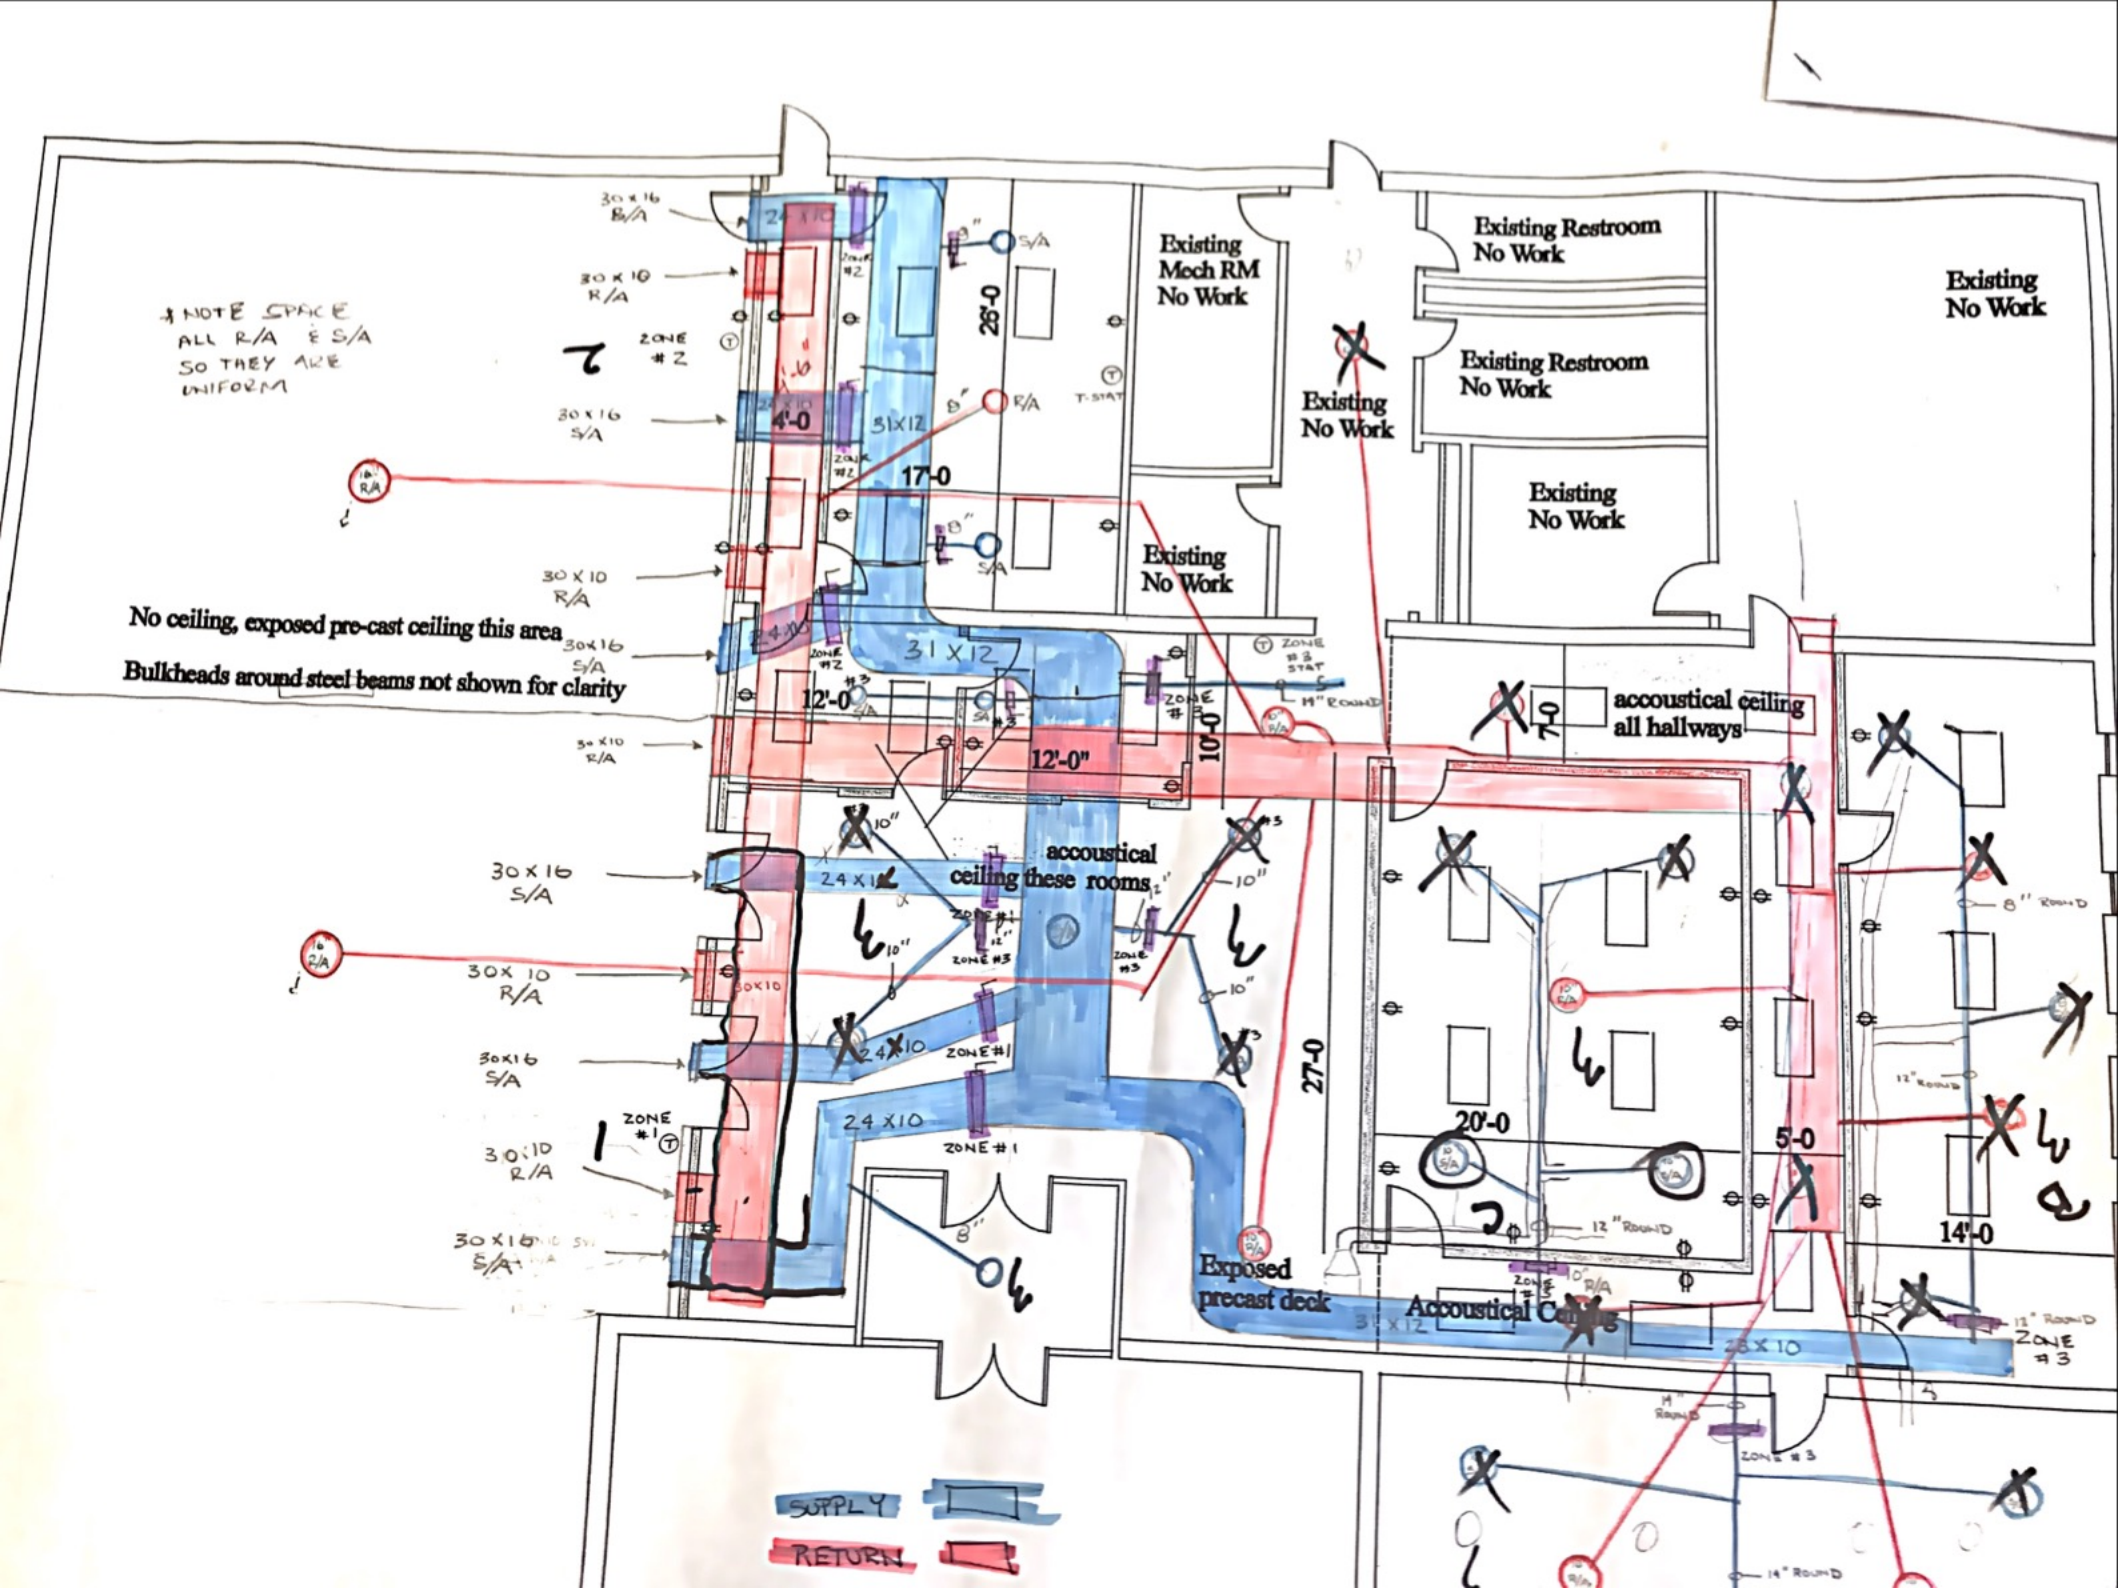
NOTE SPACE ALL R/A & S/A SO THEY ARE UNIFORM
No ceiling, exposed pre-cast ceiling this area
Bulkheads around steel beams not shown for clarity
Existing Mech RM No Work
Existing Restroom No Work
Existing Restroom No Work
Existing No Work
Existing No Work
Existing No Work
Existing No Work
accoustical ceiling all hallways
accoustical ceiling these rooms
Exposed precast deck
Accoustical Ceilings
ZONE #1
ZONE #2
ZONE #3
T-STAT
30 X 16 R/A
30 X 10 R/A
30 X 16 S/A
30 X 10 R/A
30 X 16 S/A
30 X 10 R/A
30 X 16 S/A
30 X 10 R/A
30 X 16 S/A
24 X 10
31 X 12
28 X 10
26'-0
17'-0
12'-0
12'-0"
10'-0
27'-0
20'-0
5'-0
14'-0
7'-0
4'-0
8" ROUND
10" ROUND
12" ROUND
14" ROUND
SUPPLY
RETURN