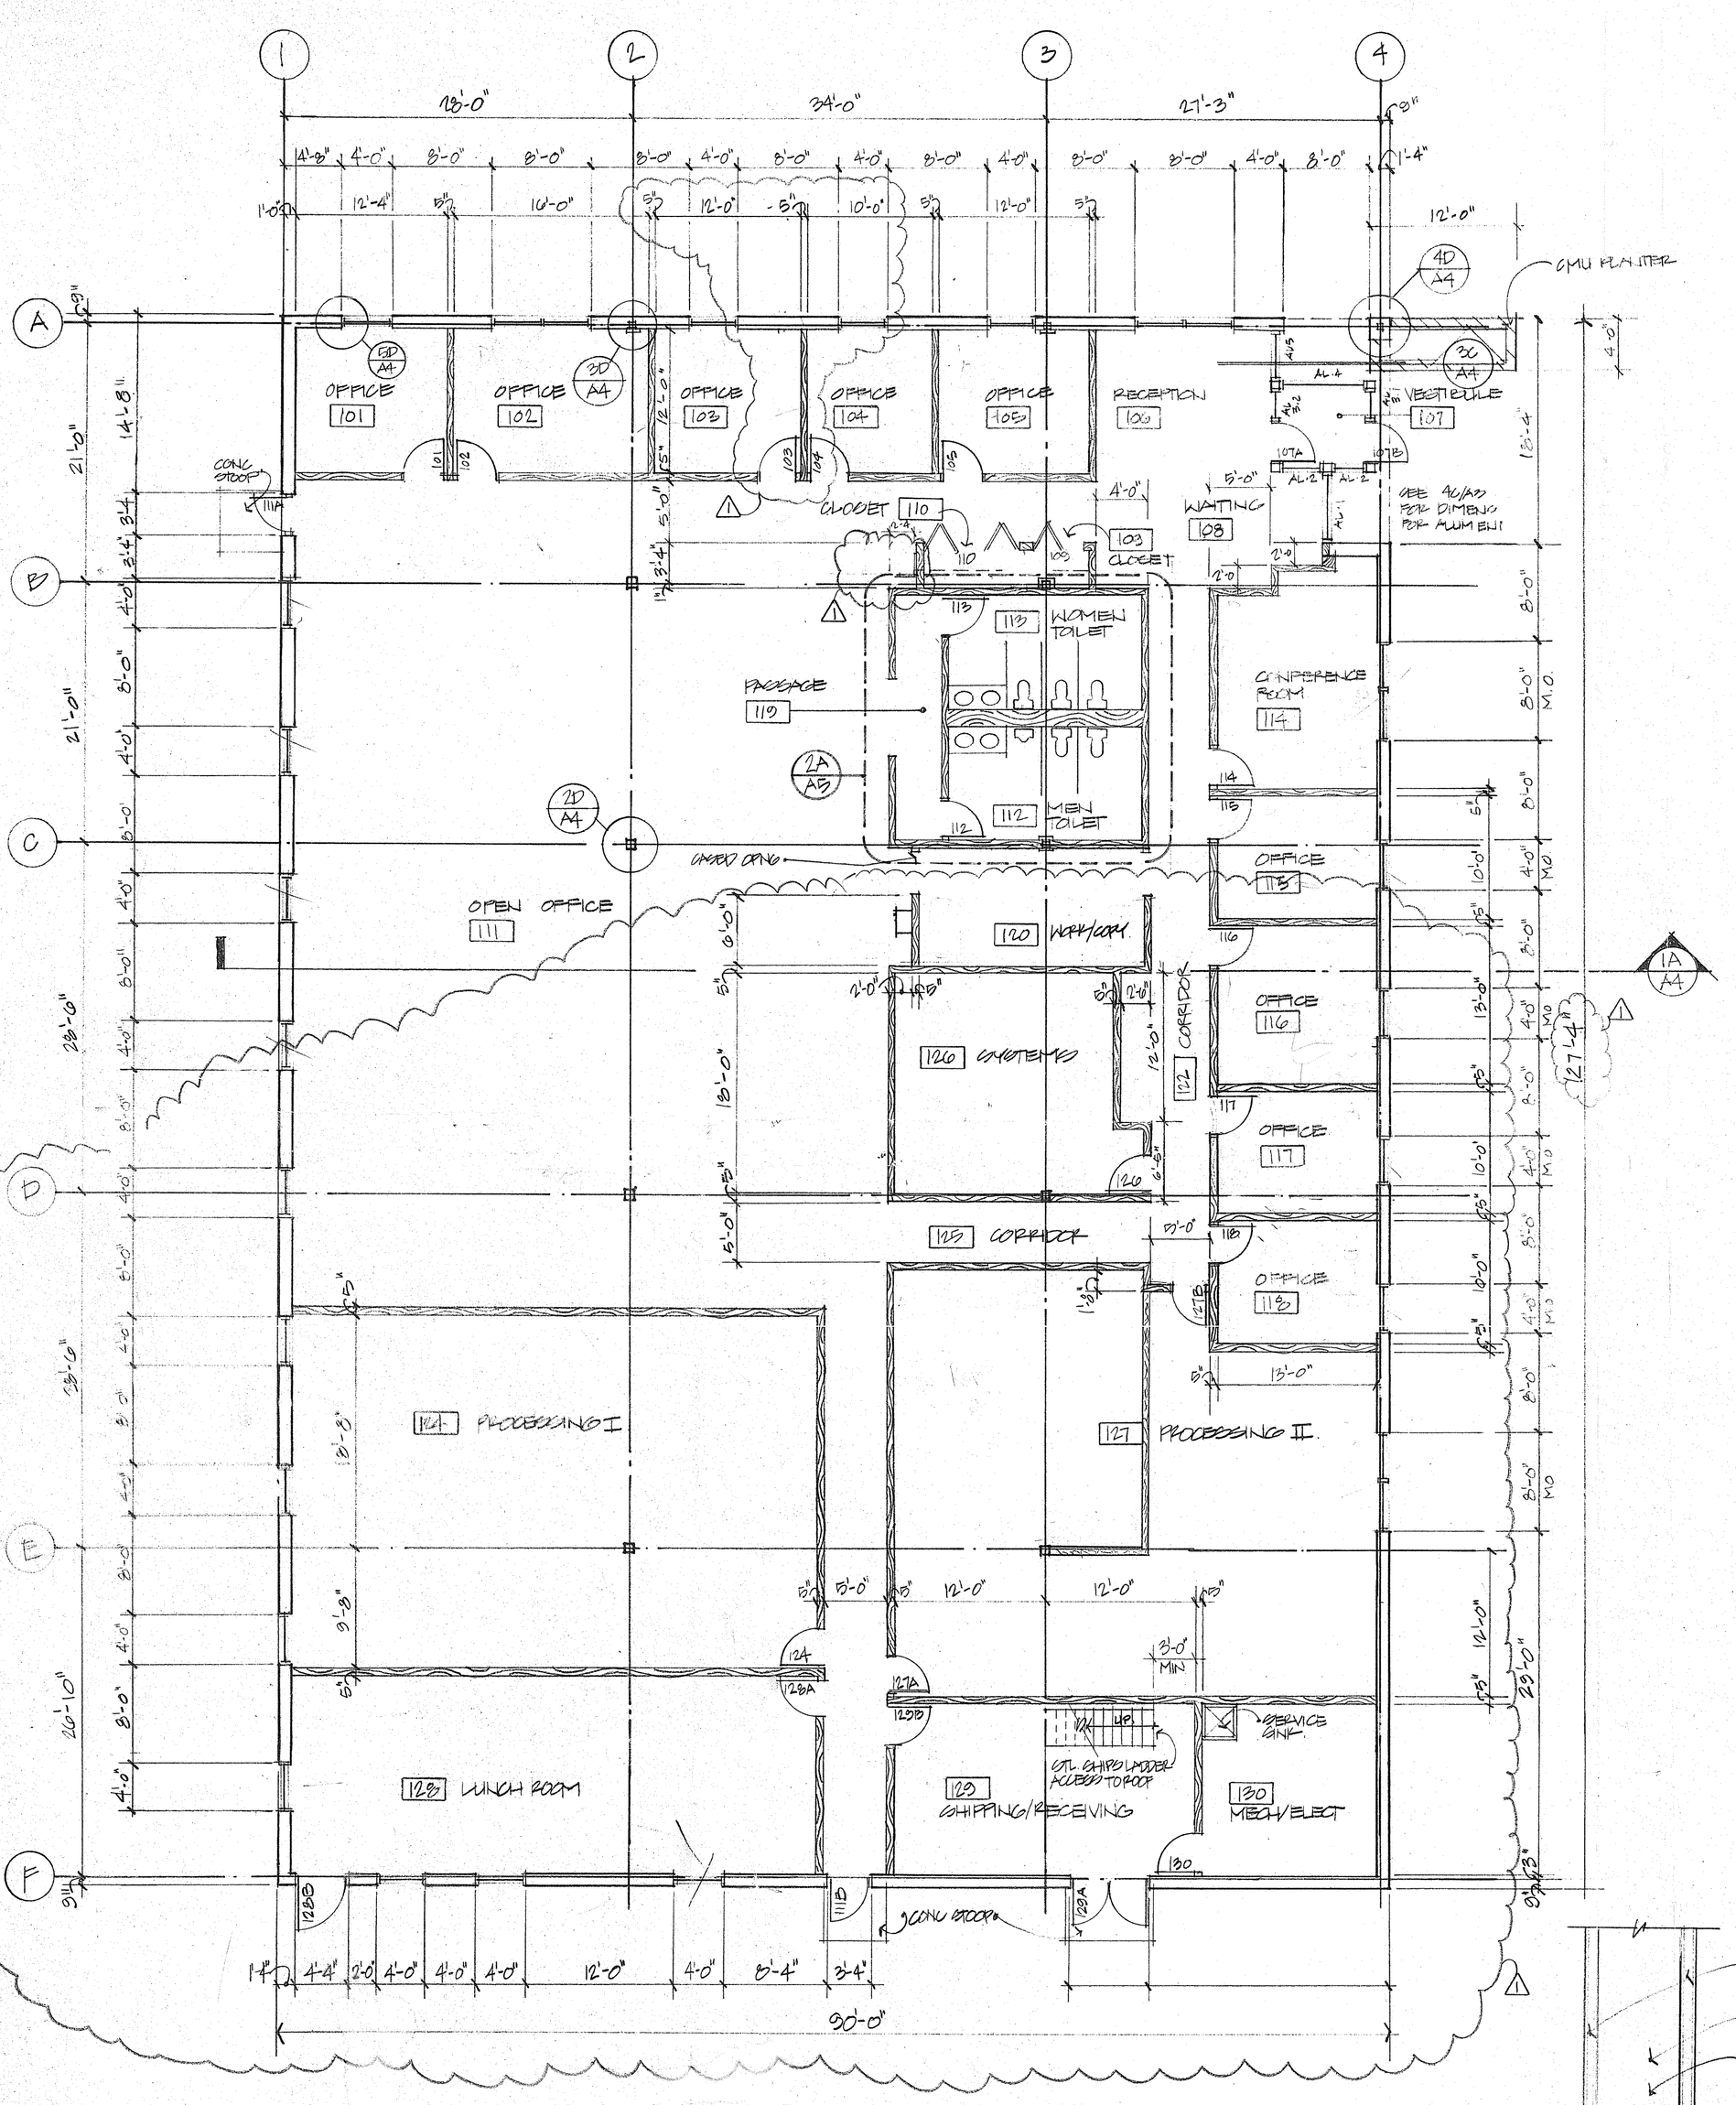

1/A1 FLOOR PLAN
1/8" = 1-0

NORTH

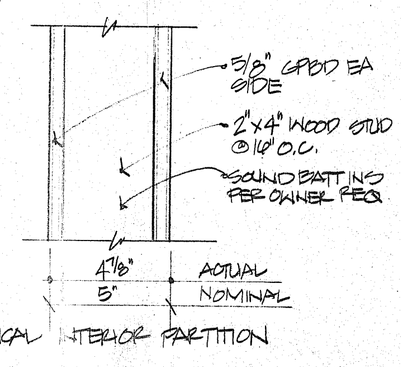

TYPICAL INTERIOR PARTITION

ROOM FINISH SCHEDULE

ROOM NO	ROOM NAME	FLR MAT	FLR BASE	NORTH WALL MAT	NORTH WALL FIN	EAST WALL MAT	EAST WALL FIN	SOUTH WALL MAT	SOUTH WALL FIN	WEST WALL MAT	WEST WALL FIN	CEILING MAT	CEILING FIN	CEILING HGT.	NOTES:
101	OFFICE	CPT		GPBD	PNT	GPBD		GPBD		GPBD		ACT	—	10'-0"	
102	OFFICE	CPT		GPBD	PNT	GPBD		GPBD		GPBD		ACT	—	10'-0"	
103	OFFICE	CPT		GPBD	PNT	GPBD		GPBD		GPBD		ACT	—	10'-0"	
104	OFFICE	CPT		GPBD	PNT	GPBD		GPBD		GPBD		ACT	—	10'-0"	
105	OFFICE	CPT		GPBD	PNT	GPBD		GPBD		GPBD		ACT	—	10'-0"	
106	RECEPTION	CPT		GPBD		GPBD		GPBD		GPBD		ACT	—	10'-0"	
107	VESTIBULE	ST	—	GL	—	GL	—	GL	—	GL	—	GPBD	PNT	9'-0"	
108	WAITING AREA	CPT		—	—	GL	—	GPBD		—	—	ACT	—	10'-0"	
109	CLOSET	CPT	VIN	GPBD	PNT	GPBD	PNT	GPBD	PNT	GPBD	PNT	ACT	-	8'-0"	
110	CLOSET	CPT	VIN	GPBD	PNT	GPBD	PNT	GPBD	PNT	GPBD	PNT	ACT	-	8'-0"	
111	OPEN OFFICE	CPT		GPBD	PNT	GPBD	PNT	GPBD	PNT	GPBD	PNT	ACT	-	9'-0"	
112	MENS TOILET	CT	CT	GPBD	PNT/CT	GPBD	PNT/CT	GPBD	PNT/CT	GPBD	PNT	ACT	NOTE 1	9'-0"	
113	WOMENS TOILET	CT	CT	GPBD	PNT/CT	GPBD	PNT	GPBD	PNT/CT	GPBD	PNT/CT	ACT	NOTE 1	9'-0"	
114	CONFERENCE ROOM	CPT	CPT	GPBD		GPBD		GPBD		GPBD		ACT	—	10'-0"	
115	OFFICE	CPT	C	GPBD		GPBD		GPBD		GPBD		ACT	—	10'-0"	
116	OFFICE	CPT		GPBD		GPBD		GPBD		GPBD		ACT	-	10'-0"	
117	OFFICE	CPT		GPBD		GPBD		GPBD		GPBD		ACT	-	10'-0"	
118	OFFICE	CPT		GPBD		GPBD		GPBD		GPBD		ACT	-	10'-0"	
119	PASSAGE	CPT	VIN	GPBD	PNT	GPBD	PNT	GPBD	PNT	GPBD	PNT	ACT	—	10'-0"	
120	WORK/COPY	CPT	VIN	GPBD	PNT	GPBD	PNT	GPBD	PNT	GPBD	PNT	ACT	-	10'-0"	
121	OPEN OFFICE	CPT		GPBD		GPBD		GPBD		GPBD		ACT	-	10'-0"	
122	NOT USED	—		—		—		—		—		—		—	
123	NOT USED	—		—		—		—		—		—		—	
124	PROCESSING I	CPT	VIN	GPBD		GPBD		GPBD		GPBD		ACT	—	10'-0"	
125	CORRIDOR	CPT	VIN	GPBD	PNT	—	—	GPBD	PNT	—	—	ACT	-	10'-0"	
126	SYSTEMS	CPT	VIN	GPBD	PNT	GPBD	PNT	GPBD	PNT	GPBD	PNT	ACT	-	10'-0"	
127	PROCESSING II	VIN	VIN	GPBD	PNT	GPBD	PNT	GPBD	PNT	GPBD	PNT	ACT	-	10'-0"	
128	LUNCH ROOM	CPT	VIN	GPBD		GPBD		GPBD		GPBD		ACT	-	10'-0"	
129	SHIPPING/RECEIVING	VIN	VIN	GPBD	PNT	GPBD	PNT	GPBD	PNT	GPBD	PNT	ACT	-	10'-0"	
130	MECH/ELECT. ROOM	CONC	VIN	GPBD	PNT	GPBD	PNT	GPBD	PNT	GPBD	PNT	ACT	-	10'-0"	

GENERAL FINISH NOTES:

DOOR SCHEDULE

DOOR NO	DOOR WIDTH	DOOR HEIGHT	DOOR QTY	DOOR TYPE	DOOR MAT	DOOR GLS	FRAME TYPE	FRAME MAT	FRAME GLS	DETAILS HDWM	DETAILS SILL	HDW GRP	FIRE LAB.	NOTES:
101	3'-0	7'-0	1	A	WD	—	F.1	HM	—					
102	3'-0	7'-0	1	A	WD	—	F.1	HM	—					
103	3'-0	7'-0	1	A	WD	—	F.1	HM	—					
104	3'-0	7'-0	1	A	WD	—	F.1	HM	—					
105	3'-0	7'-0	1	A	WD	—	F.1	HM	—					
107A	3'-0	7'-0	1	B	AL	YES	AL3.2	AL	YES	2B1/A3	3B/A3			
107B	3'-0	7'-0	1	B	AL	YES	AL3.1	AL	YES	2B/A3	3B/A3			
109	4'-0	7'-0	1	C	WD	—	—	—	—					
110	4'-0"	7'-0"	2	C	WD	—	—	—	—					
111A	3'-0	7'-0"	1	A	HM	—	F.2	HM	—					
111B	3'-0	7'-0	1	A	HM	—	F.2	HM	—					
112	3'-0"	7'-0"	1	A	WD	—	F.1	HM	—					
113	3'-0"	7'-0"	1	A	WD	—	F.1	HM	—					
114	3'-0"	7'-0"	1	A	WD	—	F.1	HM	—					
115	3'-0"	7'-0"	1	A	WD	—	F.1	HM	—					
116	3'-0"	7'-0"	1	A	WD	—	F.1	HM	—					
117	3'-0"	7'-0"	1	A	WD	—	F.1	HM	—					
118	3'-0"	7'-0"	1	A	WD	—	F.1	HM	—					
—														
124	3'-0"	7'-0"	1	A	WD	—	F.1	HM	—					
126	3'-0"	7'-0"	1	A	WD	—	F.1	HM	—					
127A	3'-0	7'-0"	1	A	WD	—	F.1	HM	—					
127B	3'-0"	7'-0"	1	A	WD	—	F.1	HM	—					
128A	3'-0	7'-0	1	A	WD	—	F.1	HM	—					
128B	4'-0	7'-0	1	B	AL	YES	F.1	AL	—					
129A	3'-0	7'-0	2	A	HM	—	F4	HM	—					
129B	3'-0	7'-0	1	A	HM	—	F.1	HM	—					
130	3'-0	7'-0	1	A	HM	—	F.1	HM	—					
—														
—														

GENERAL NOTES:

FAULKNER CONSTRUCTION INC.

2340 COUNTY RD. J
WHITE BEAR LAKE, MN.
55110

612-426-4706

Project Title

readex mail survey research

READEX
CORPORATE OFFICES
STILLWATER, MINNESOTA

I hereby certify that this plan, specification or report was prepared by me or under my direct supervision and that I am a duly licensed ARCHITECT, under the laws of the State of MINNESOTA

Name [signature]

Date 9/25/95 Reg. No. 13500

Revisions
1 PLAN CHANGES 5.22.95

Date
APRIL 25, 1995

Sheet Title
FLOOR PLAN
SCHEDULES

Sheet No.
A2