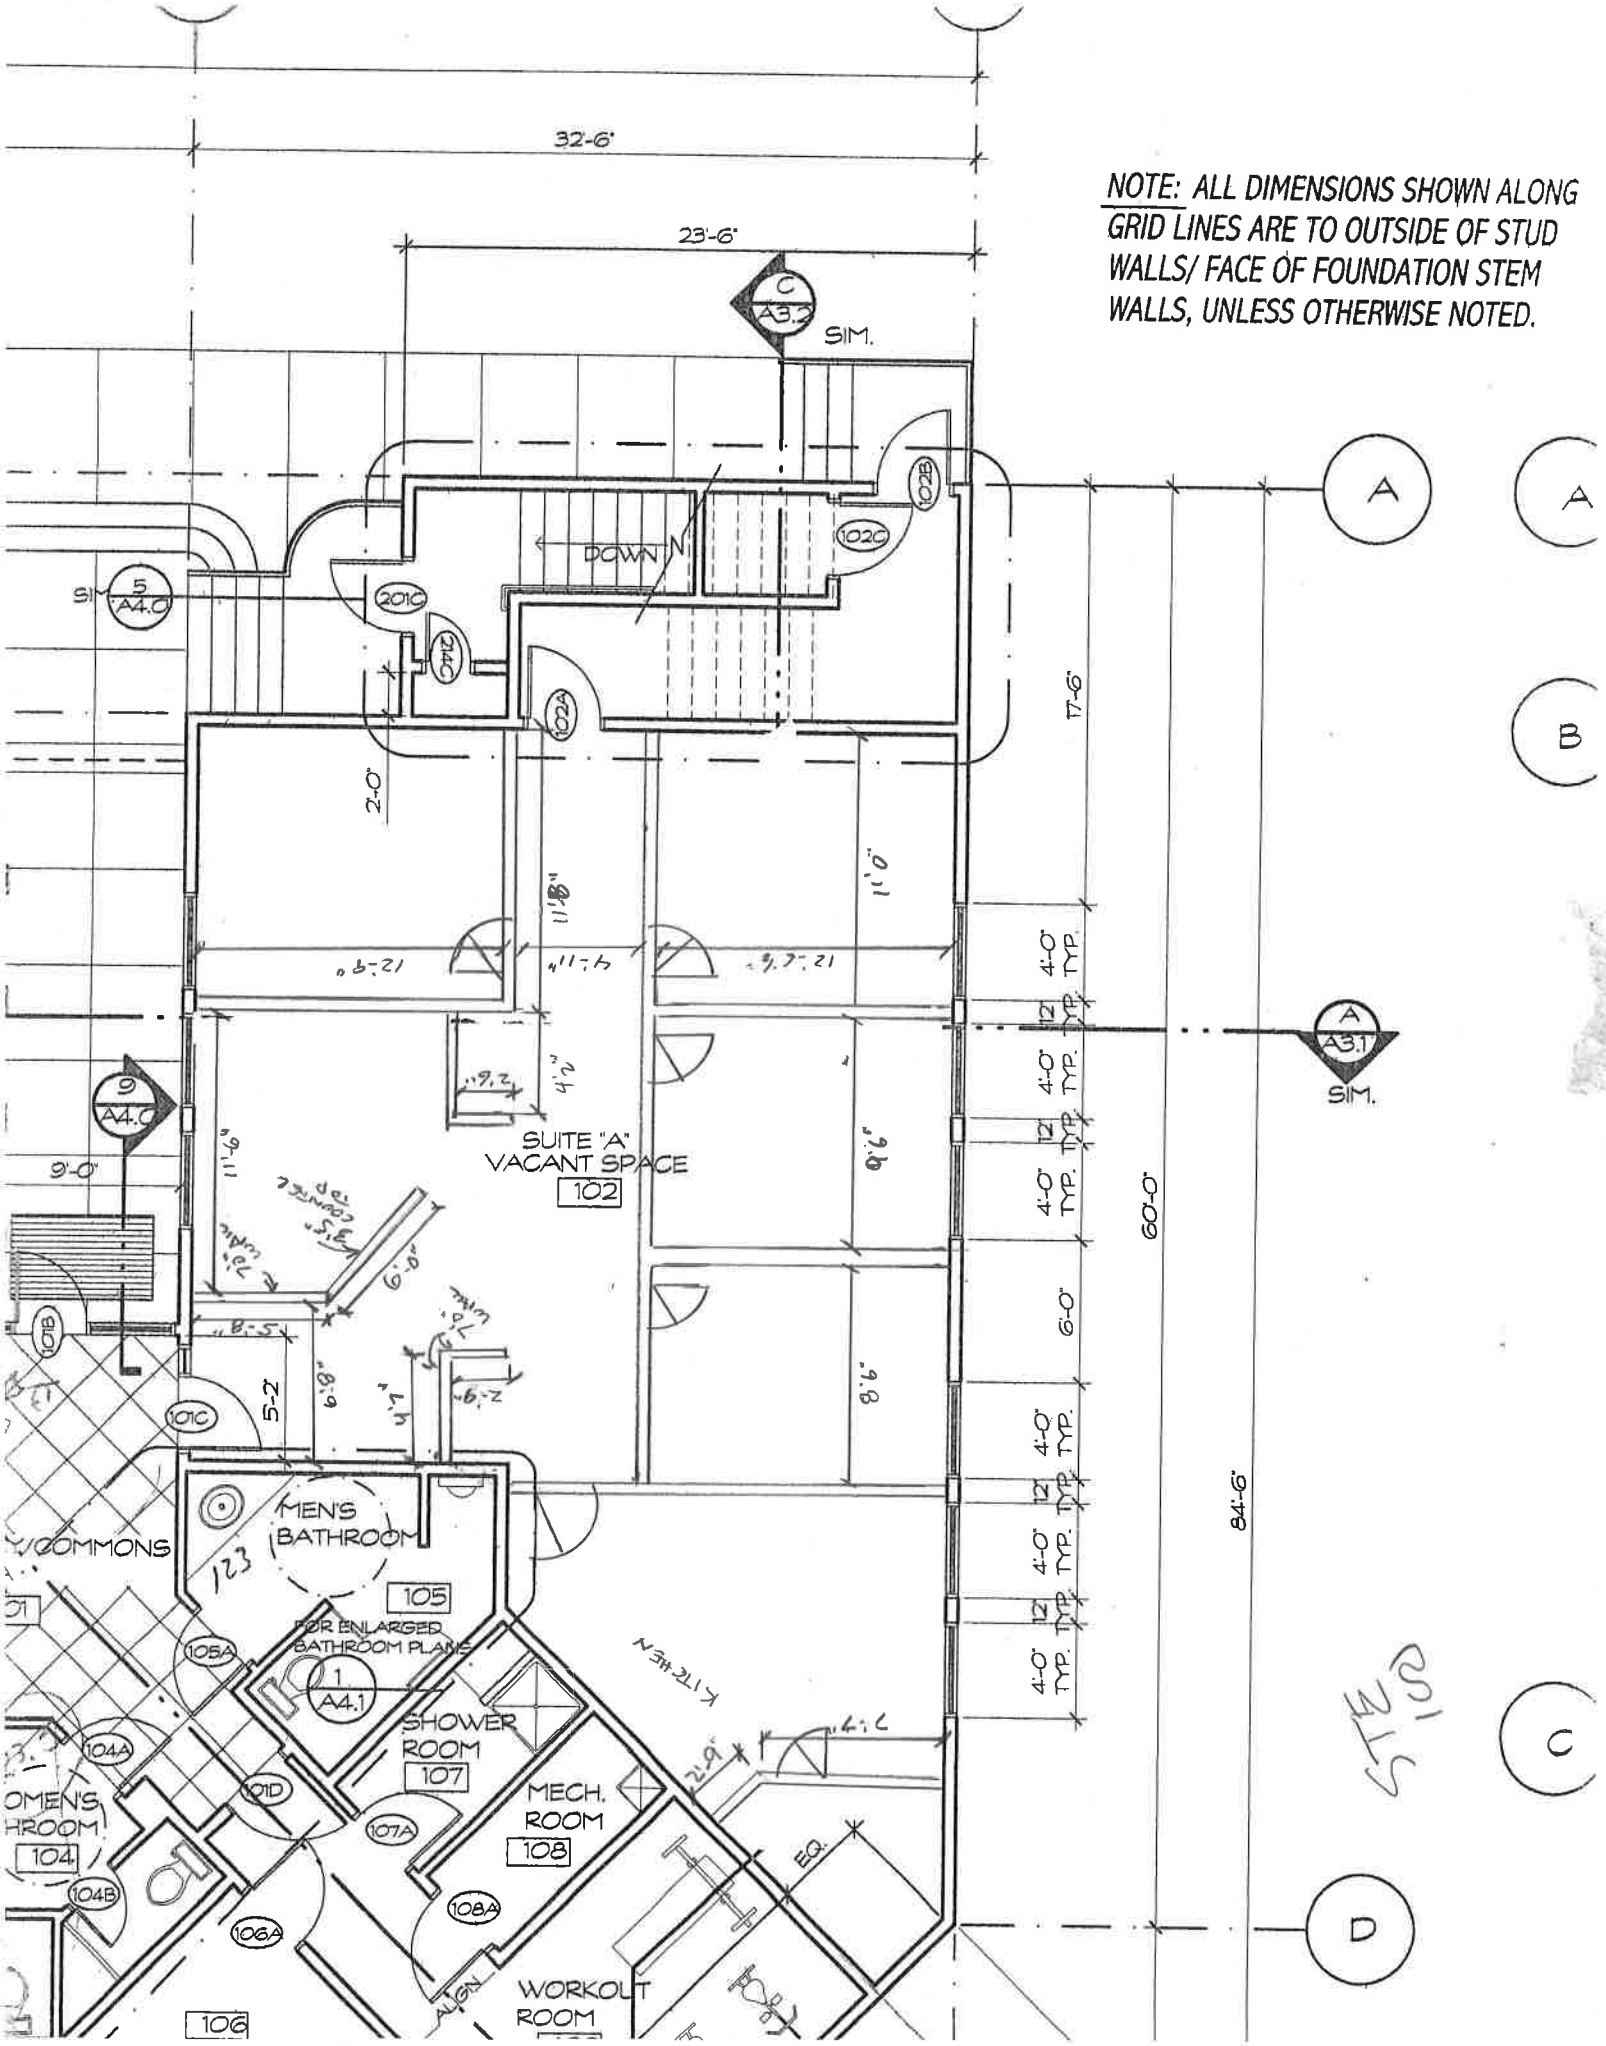
NOTE: ALL DIMENSIONS SHOWN ALONG GRID LINES ARE TO OUTSIDE OF STUD WALLS/ FACE OF FOUNDATION STEM WALLS, UNLESS OTHERWISE NOTED.
32'-6"
23'-6"
C
A3.2
SIM.
DOWN
202B
202C
SIM
5
A4.0
201C
202A
2'-0"
17'-6"
A
B
C
D
4'-0" TYP.
12"
60'-0"
84'-6"
A
A3.1
SIM.
9
A4.0
9'-0"
SUITE "A"
VACANT SPACE
102
101B
101C
5'-2"
MEN'S
BATHROOM
105
123
COMMONS
FOR ENLARGED
BATHROOM PLANS
1
A4.1
105A
SHOWER
ROOM
107
MECH.
ROOM
108
104A
104
104B
101D
107A
108A
106A
106
WORKOUT
ROOM
EQ.
STAIR

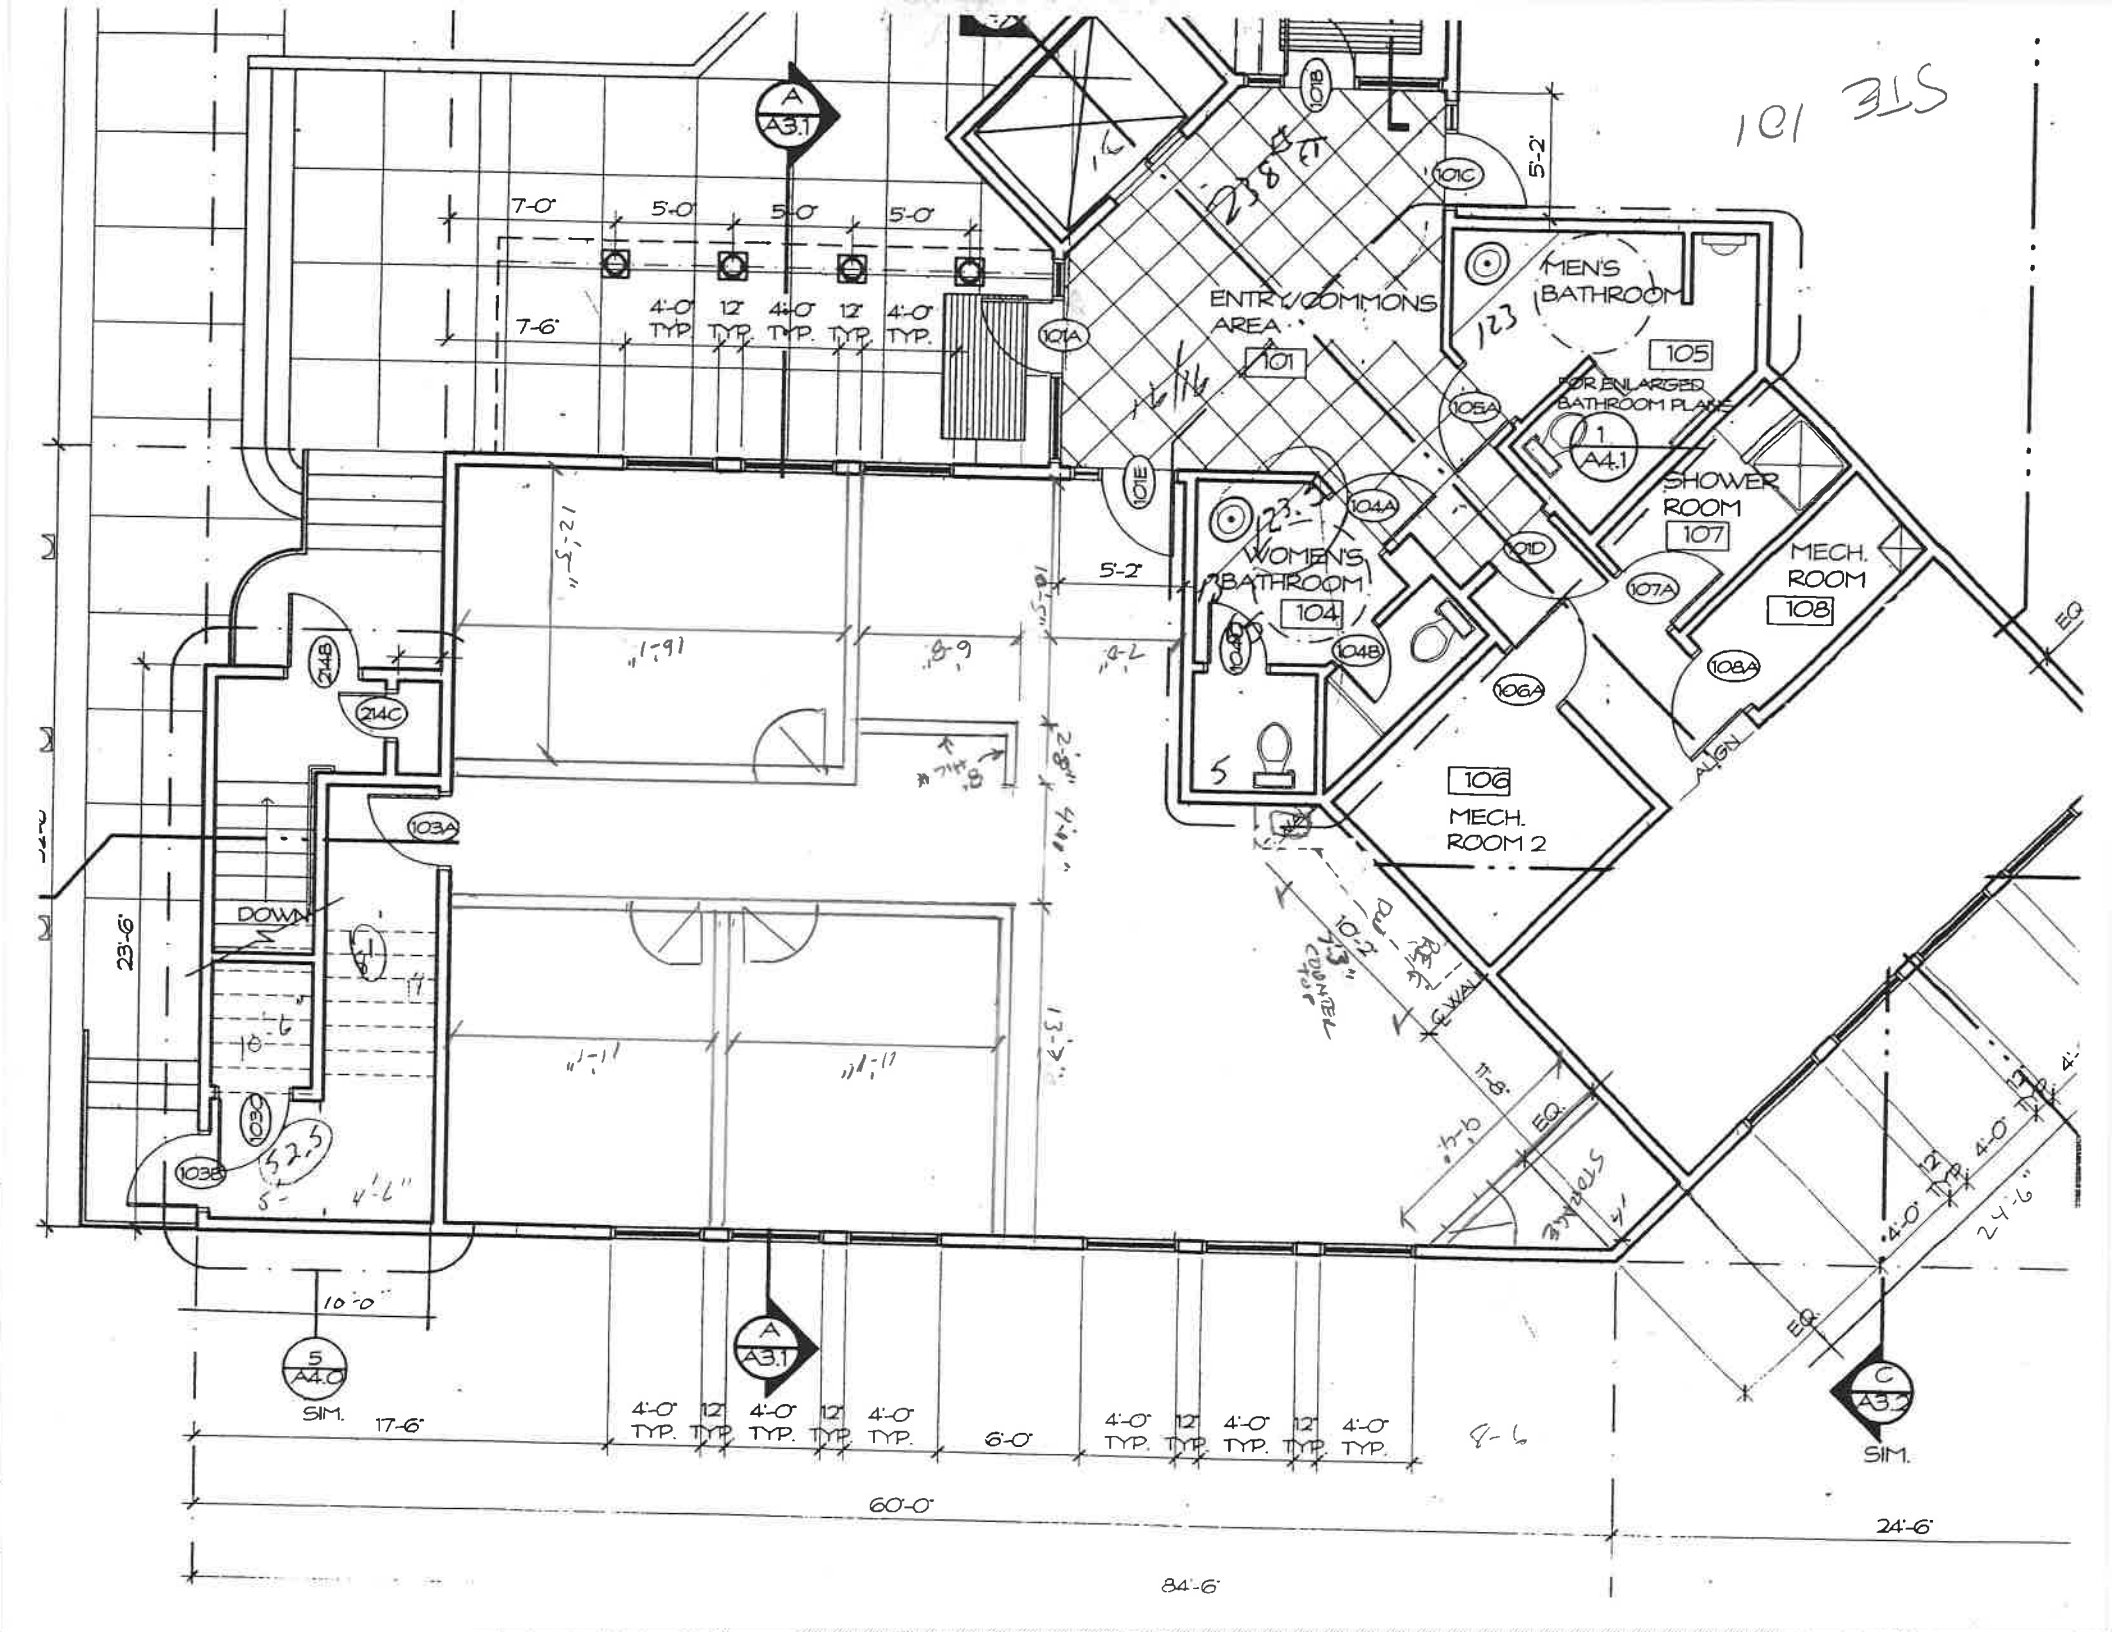
101 315
ENTRY/COMMONS AREA
101
MEN'S BATHROOM
105
WOMEN'S BATHROOM
104
SHOWER ROOM
107
MECH. ROOM
108
MECH. ROOM 2
106
FOR ENLARGED BATHROOM PLANS
1
A4.1
A
A3.1
5
A4.0
C
A3.2
SIM.
DOWN
STORAGE
EQ.
ALIGN
7-0"
5-0"
4'-0" TYP.
12" TYP.
7-6"
17-6"
6'-0"
60'-0"
84'-6"
24'-6"
23'-6"
10'-0"
5'-2"