NOTE:
ADDITIONAL EXTERIOR LIGHTING: BUILDING EXTERIOR
LIGHTING LOCATED UNDERSIDE OF BUILDING OVERHANG

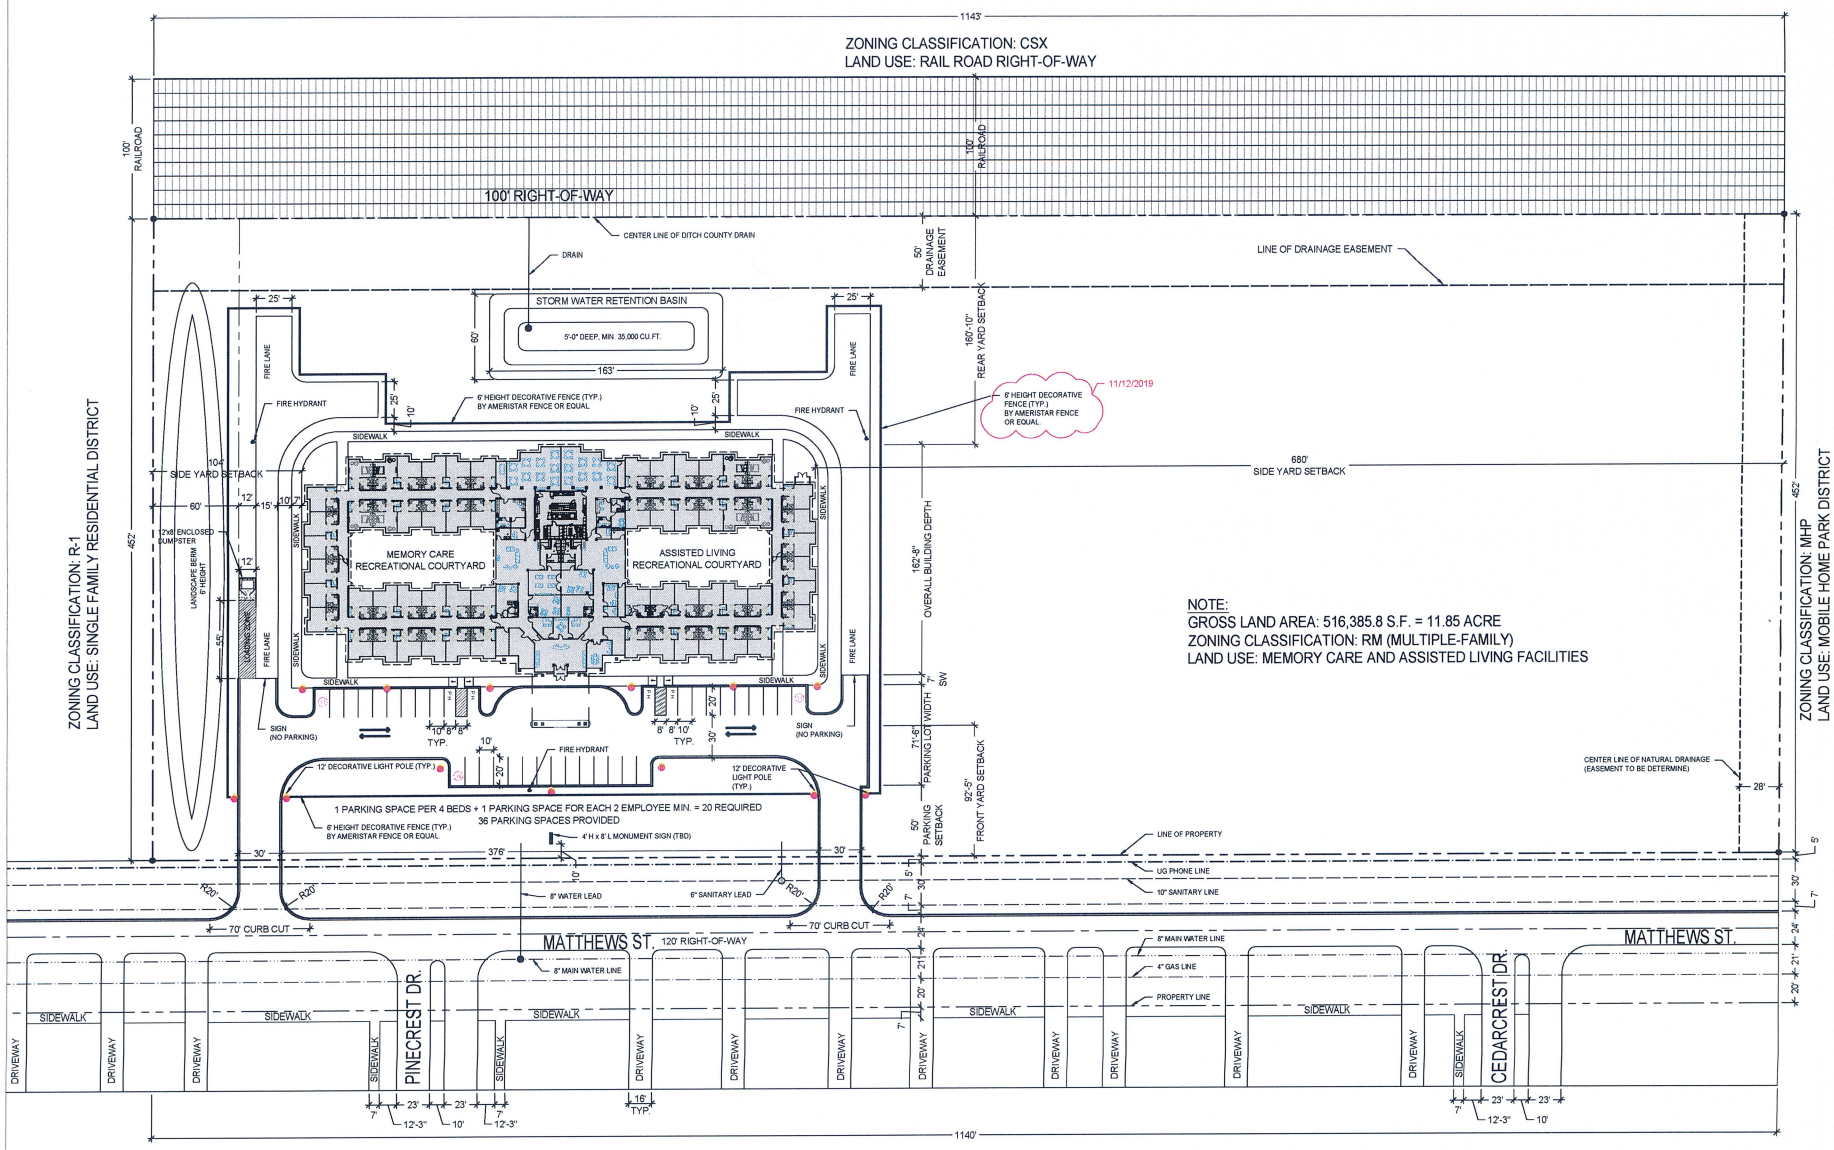

SITE PLAN
SCALE: 1" = 40'-0"
NORTH

ZONING CLASSIFICATION: R-1
LAND USE: SINGLE FAMILY RESIDENTIAL DISTRICT
NO HEIGHT RECOMMENDED FOR THIS ZONE SINCE THE RIGHT-OF-WAY IS 120'.

MARUSICH ARCHITECTURE
36880 WOODWARD AVENUE
BLOOMFIELD HILLS, MI 48304
SUITE 100
PHONE: (248) 839-5807
PHONE: (313) 482-0645
johnm@marusicharchitecture.com

COPY RIGHT
THE IDEAS AND DESIGN CONCEPT EXPRESSED HERE IN AND THE GRAPHICALLY DISPLAYED ARRANGEMENT OF THIS DRAWING HAVE BEEN DEVELOPED FOR THE EXCLUSIVE USE OF THIS SPECIFICED PROJECT AND LOCATION. THE DRAWINGS ARE THE SOLE INTELLECTUAL PROPERTY OF THE ARCHITECT. ANY UNAUTHORIZED REPRODUCTION OF THESE IDEAS OR DESIGN CONCEPTS OR THE USE OF THESE GRAPHICALLY DISPLAYED ARRANGEMENTS OR THEIR COMPONENTS SHALL BE AT THE DISCRETION OF AND ONLY THROUGH THE EXPRESSED WRITTEN CONSENT OF MARUSICH ARCHITECTURE LLC.

IN THE ABSENCE OF A WRITTEN AIA CONTRACT ACCEPTANCE AND/OR USE OF THESE DOCUMENTS BY THE OWNER/CLIENT OR HIS AGENTS SHALL CONSTITUTE TO BE BINDING CONTRACT BETWEEN THE OWNER/CLIENT AND THE ARCHITECT IN ACCORDANCE TO ALL CONDITIONS CONTAINED WITHIN AN B151 AND B141 CONTRACTS. ALL IDEAS, DESIGNS, ARRANGEMENTS, AND PLANS INDICATED BY OR REPRESENTED BY THIS DRAWING ARE THE PROPRIETARY PROPERTY OF DESIGN CONSTITUTES THE ORIGINAL AND UNPUBLISHED WORK OF MARUSICH ARCHITECTURE LLC. AND THE SAME MAY NOT BE DUPLICATED, USED, TRANSFERRED, OR DISCLOSED TO ANY PERSON, FIRM, CORPORATION OR AGENCY WITHOUT A WRITTEN CONSENT OF AGREEMENT OF THE ARCHITECT AND MARUSICH ARCHITECTURE.

ALL DIMENSIONS ARE WRITTEN AND SHALL NOT BE SCALED OFF THE DRAWING.

© COPYRIGHT MARUSICH ARCHITECTURE LLC. 2019

OWNER
OTTAWA LAKE HOLDING CO LLC.

PROJECT NAME
THE GARDENS OF CARLETON

(TO BE DETERMINE)
MATTHEWS STREET
CARLETON, MICHIGAN 48117

PROJECT # 17 - 08
ISSUE DATE # 02/04/2019

REVISION HISTORY

OWNER REVIEW	11/01/2018
REVISION - 1	12/06/2018
REVISION - 2	01/17/2019
PERMIT SET	02/11/2019
PERMIT SET - 1	09/25/2019
PERMIT SET - 1 REVISION	11/12/2019

DRAWN BY: EY
CHECKED BY: JM

SHEET CONTENTS
SITE PLAN

SEAL
STATE OF MICHIGAN
JOHN MARUSICH
ARCHITECT
No. 38747
REGISTERED ARCHITECT
09/25/2019

SHEET #
ST-1