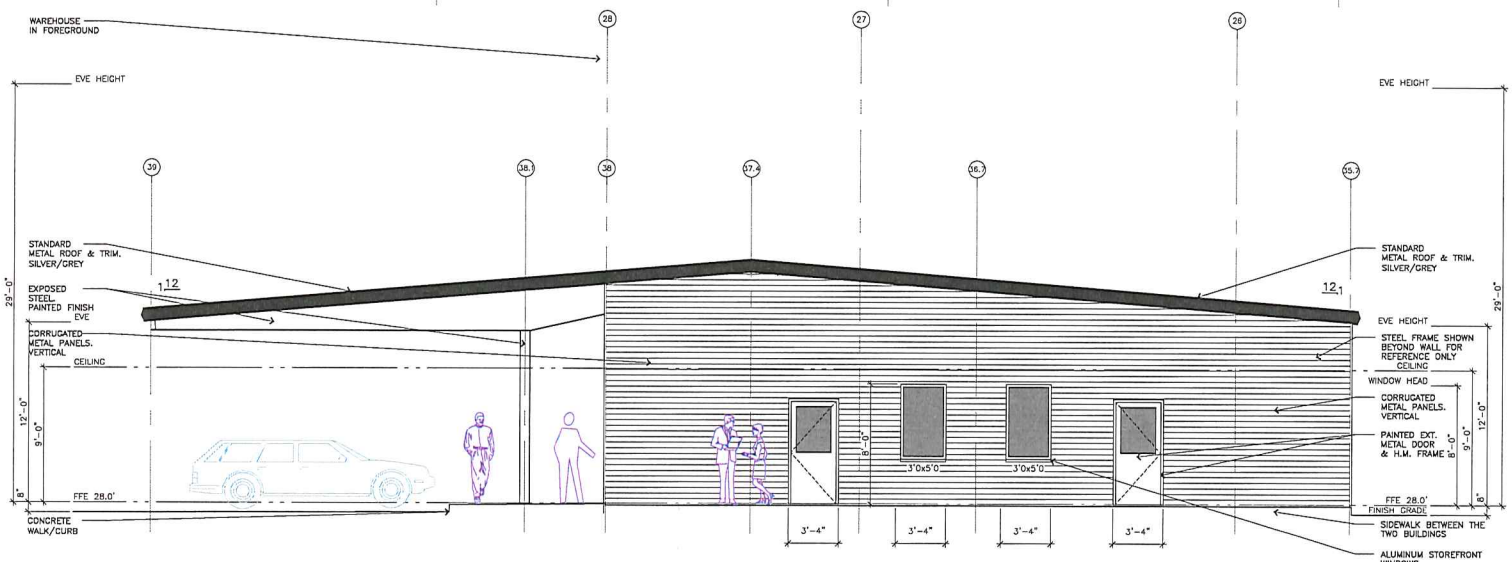

5 SECTION BETWEEN OFFICE & WAREHOUSE - (Looking East)
1/4" = 1'-0"

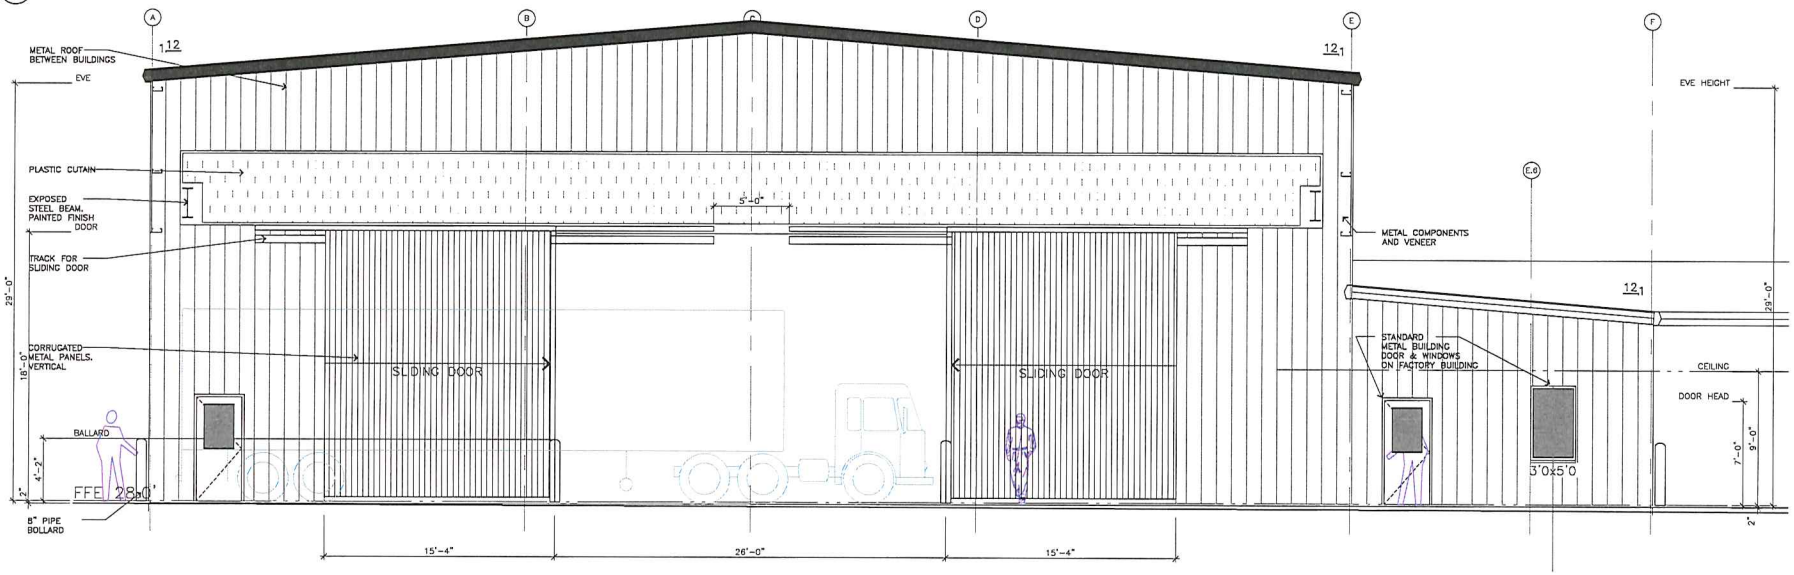

1 SECTION - THRU DRIVE @ WAREHOUSE
1/4" = 1'-0"

SCALE: 1/4" = 1'-0"

New Shop with Office
for

Superior Pressure Control Smeda

1063 Petroleum Parkway
Broussard, LA 70518

2012.015

STRUCTURE
ARCHITECTURE
A PROFESSIONAL ARCHITECTURAL CORPORATION
BREAUX BRIDGE
YOUNGSVILLE

Copyright © 2013
STRUCTURE, A Professional Architectural Corporation
This Documentary, NOT to Copied or Used without Written Consent from STRUCTURE, aca

SECTIONS ARCHITECTURAL
1/4"=1'-0"
04/03/2013
A-301
016 of 022
Construction Documents