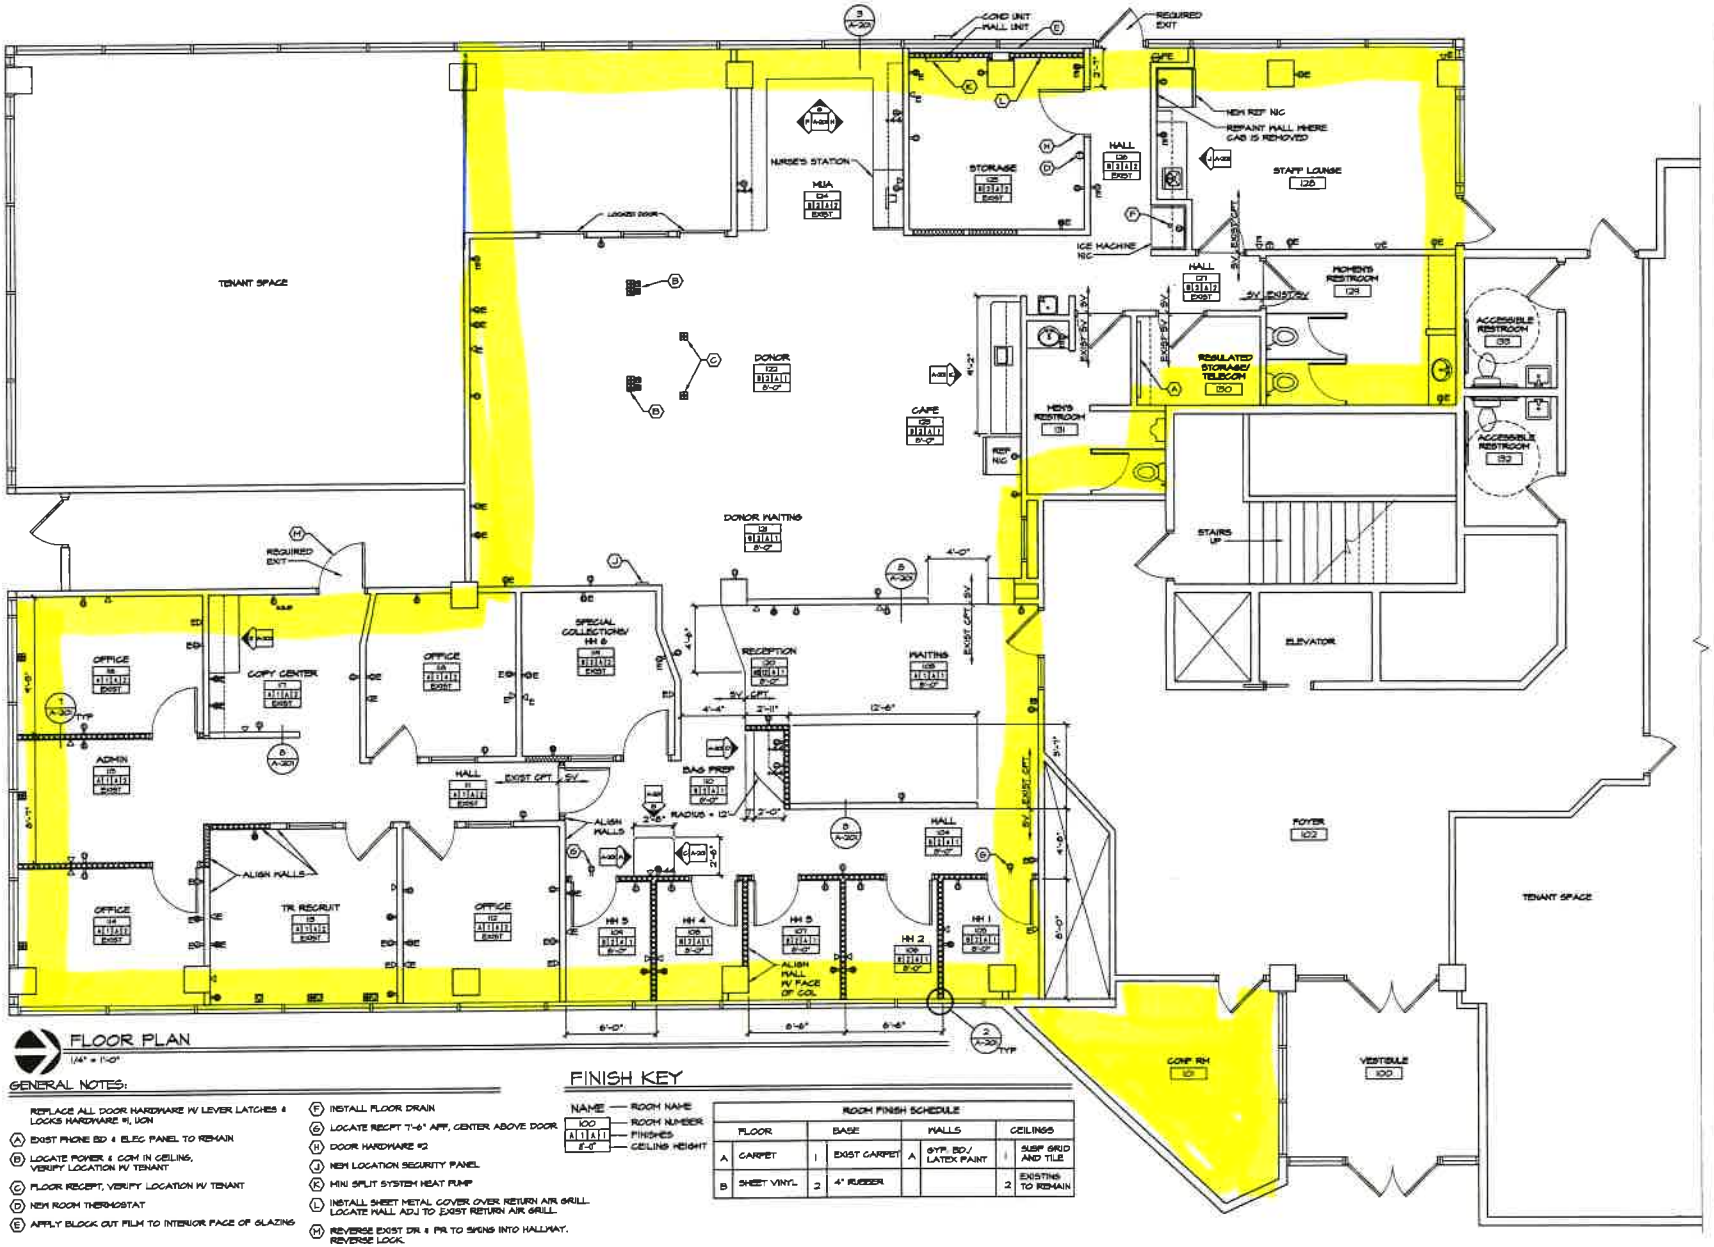

FLOOR PLAN

1/4" = 1'-0"

GENERAL NOTES:

REPLACE ALL DOOR HARDWARE W/ LEVER LATCHES & LOCKS HARDWARE #1, UON

(A) EXIST PHONE BD & ELEC PANEL TO REMAIN

(B) LOCATE POWER & COM IN CEILING, VERIFY LOCATION W/ TENANT

(C) FLOOR RECEPT, VERIFY LOCATION W/ TENANT

(D) NEW ROOM THERMOSTAT

(E) APPLY BLOCK OUT FILM TO INTERIOR FACE OF GLAZING

(F) INSTALL FLOOR DRAIN

(G) LOCATE RECPT 7'-6" AFF, CENTER ABOVE DOOR

(H) DOOR HARDWARE #2

(J) NEW LOCATION SECURITY PANEL

(K) MINI SPLIT SYSTEM HEAT PUMP

(L) INSTALL SHEET METAL COVER OVER RETURN AIR GRILL. LOCATE WALL ADJ TO EXIST RETURN AIR GRILL.

(M) REVERSE EXIST DR & PR TO SWING INTO HALLWAY. REVERSE LOCK.

FINISH KEY

NAME — ROOM NAME
100 — ROOM NUMBER
A 1 A 1 — FINISHES
8'-0" — CEILING HEIGHT

ROOM FINISH SCHEDULE

FLOOR		BASE		WALLS		CEILINGS	
A	CARPET	1	EXIST CARPET	A	GYP. BD./ LATEX PAINT	1	SUSP GRID AND TILE
B	SHEET VINYL	2	4" RUBBER			2	EXISTING TO REMAIN

CARLSON VEIT
ARCHITECTS PC
ARCHITECTURE • INTERIOR DESIGN
503-390-0281 • FAX 503-390-2459 • WWW.CARLSONVEIT.COM
3098 RIVER ROAD NORTH, SALEM, OREGON 97303
MEMBER AMERICAN INSTITUTE OF ARCHITECTS

REGISTERED ARCHITECT
CRAIG D. CARLSON
SALEM, OREGON
STATE OF OREGON

project:
AMERICAN RED CROSS
TENANT IMPROVEMENT
CENTER POINT BUILDING, 475 COTTAGE ST
SALEM, OREGON 97302

consultants:

revisions:

date: 10-18-05
project #: 07605
dwg file: A-101X-07605
drawn by: KMc
checked by: CDC

copyright © 2005
Carlson Veit Architects P.C.

FLOOR PLAN

sheet: A-101
of: