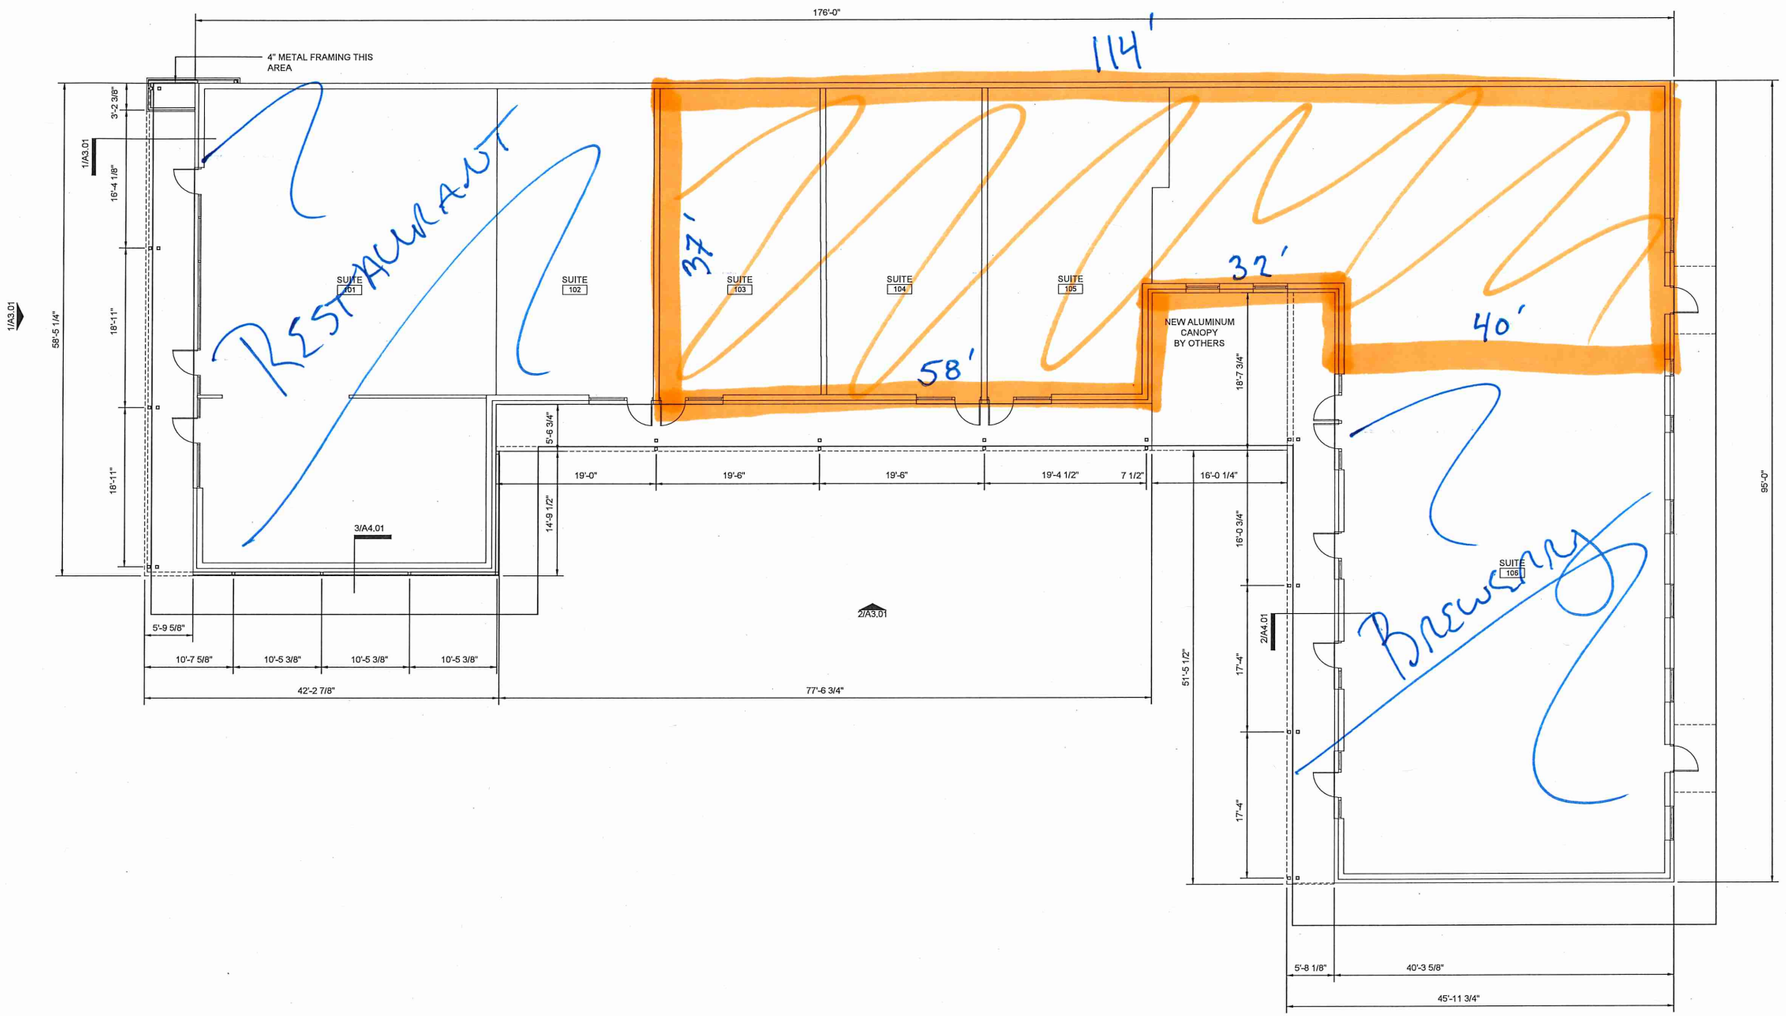

FLOOR PLAN

1/8"=1'-0" (1)

NOTE:
PAINT EXTERIOR BRICK FACADE, REPLACE ROOF DRIP EDGE TO MATCH BRICK COLOR, AND PAINT REAR METAL DOORS FRAME & WINDOW SECURITY GRILLES

MKE ARCHITECTS

Office Information:
Main Office: 225.412.0048
Fax: 225.412.0049
MKE Architects.com
3233 S. SHERWOOD FOREST BLVD.
SUITE 203A
BATON ROUGE, LA 70816

Consultants Information:

Project Notes:

Project Title:
5261 GOVERNMENT STREET
FACADE RENOVATION

Project Location:
5261 GOVERNMENT ST.
BATON ROUGE, LA 70806

Sheet Revisions:

No.	Date	Description

Sheet Name:
FLOOR PLAN

Seal

Project Number:
18-06

Date:
JULY 6, 2018

Document Phase:
CONSTRUCTION DOCUMENTS

Sheet Number:
A2.01

Copyright 2018 by MKE Architects, LLC