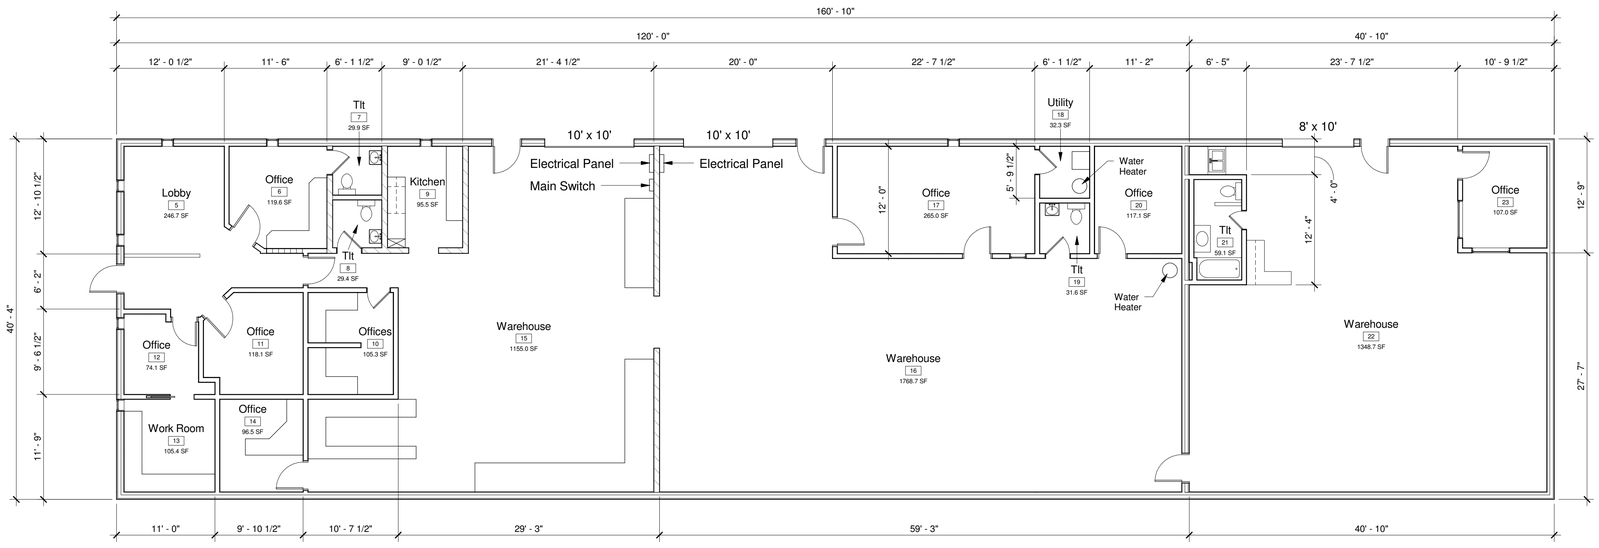

1 Ground Floor Plan
1/8" = 1'-0"

6,486 Square Feet (Total)

Revisions	Date

Revisions	Date

Project Name
Multi-Tenant Office / Warehouse
4723 Adams Road
Hixson, Tennessee 37343

pat bates architects associates
5 Talley Road
Chattanooga TN 37411
423-622-4146 : phone
423-622-4152 : fax

Project Number
JSB1012

Date
12-28-10

Sheet Number
A1