Suite 200
3,436 SF

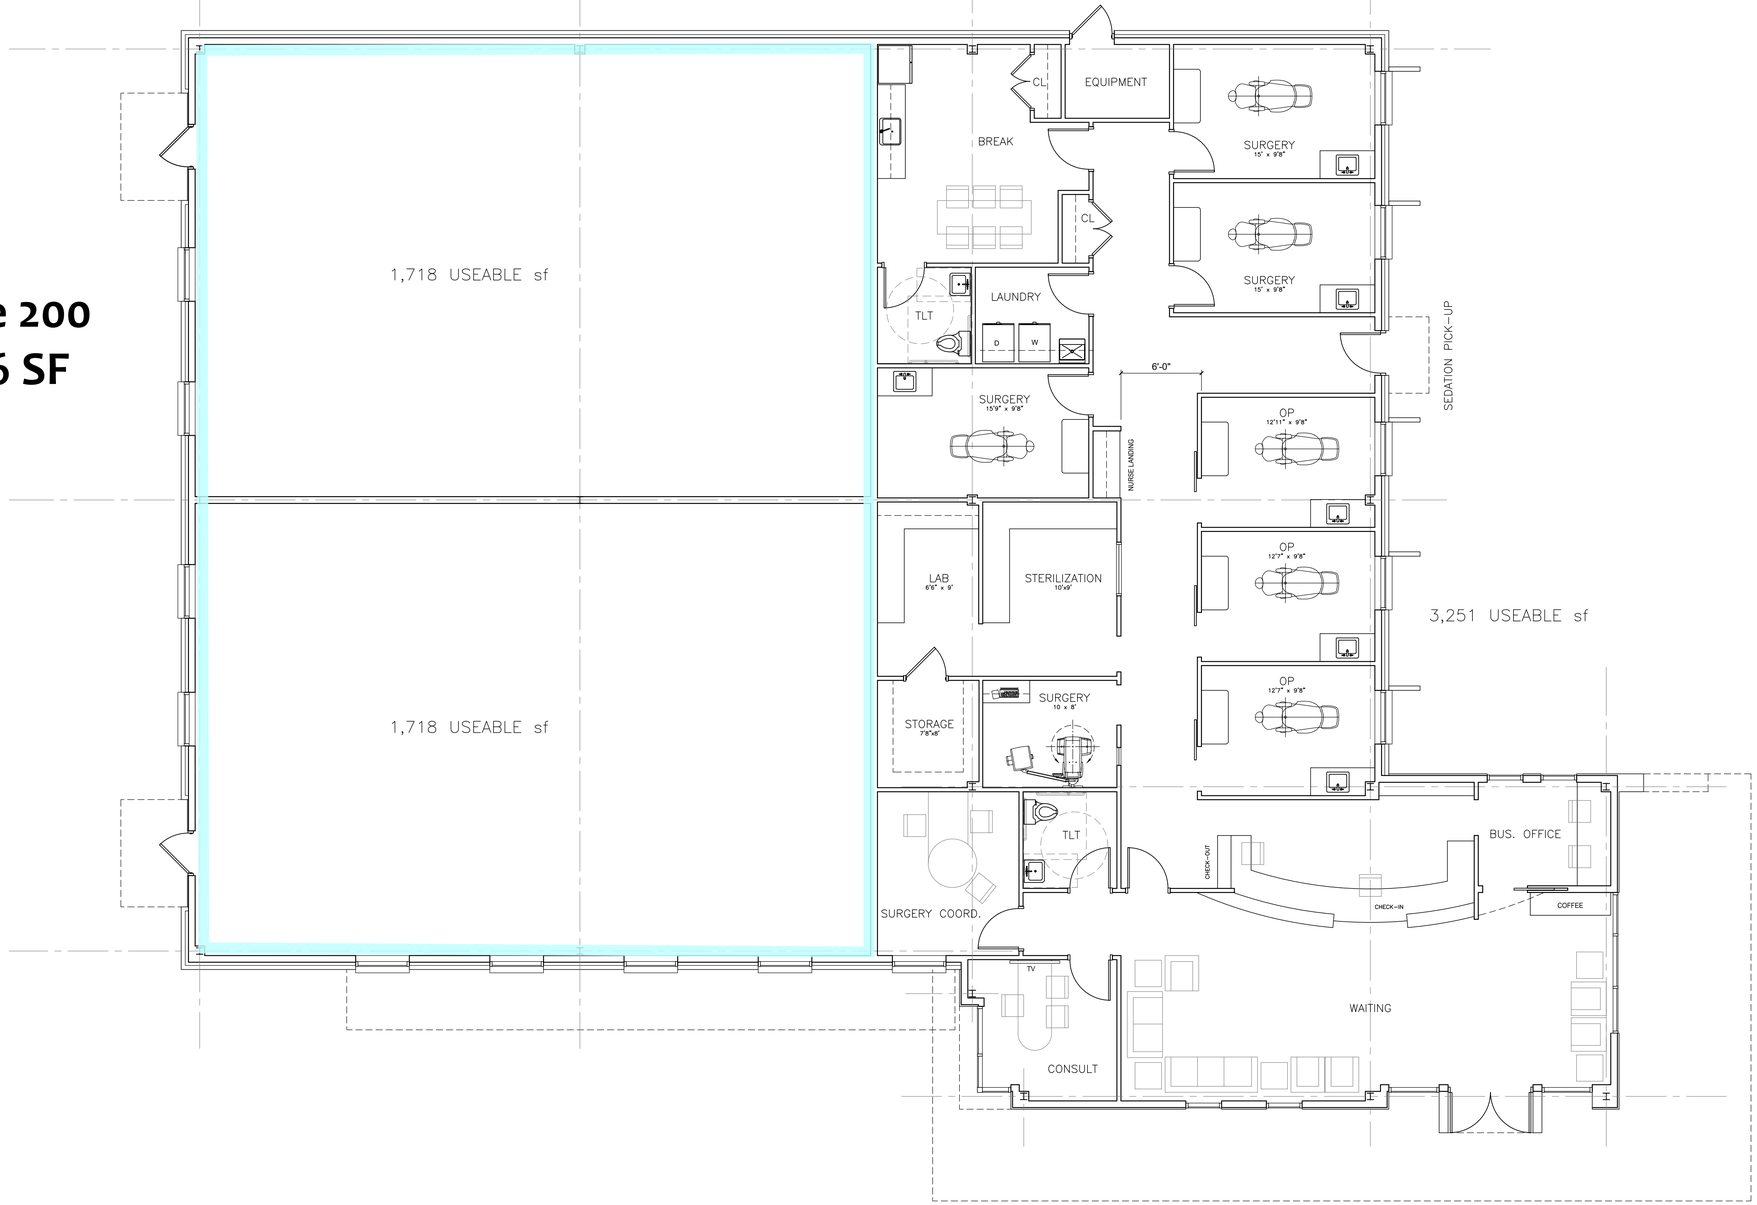

A1 FLOOR PLAN
Scale: 3/16" = 1'-0"

MARK LOUDERMILK ARCHITECTURE
201 N. FRONT ST. SUITE 1004
WILMINGTON, NORTH CAROLINA 28401
910.622.0765

NOT FOR CONSTRUCTION

Cook Periodontics & Dental Implants
LELAND, NORTH CAROLINA

© 2021 MARK LOUDERMILK ARCHITECTS, PLLC

MARK	DATE	DESCRIPTION
	05.04.21	OWNER REVIEW

PROJECT NO:	21008
CAD DWG FILE:	21008_A101.DWG
DRAWN BY:	X
CHK'D BY:	LML

FLOOR PLAN

A101