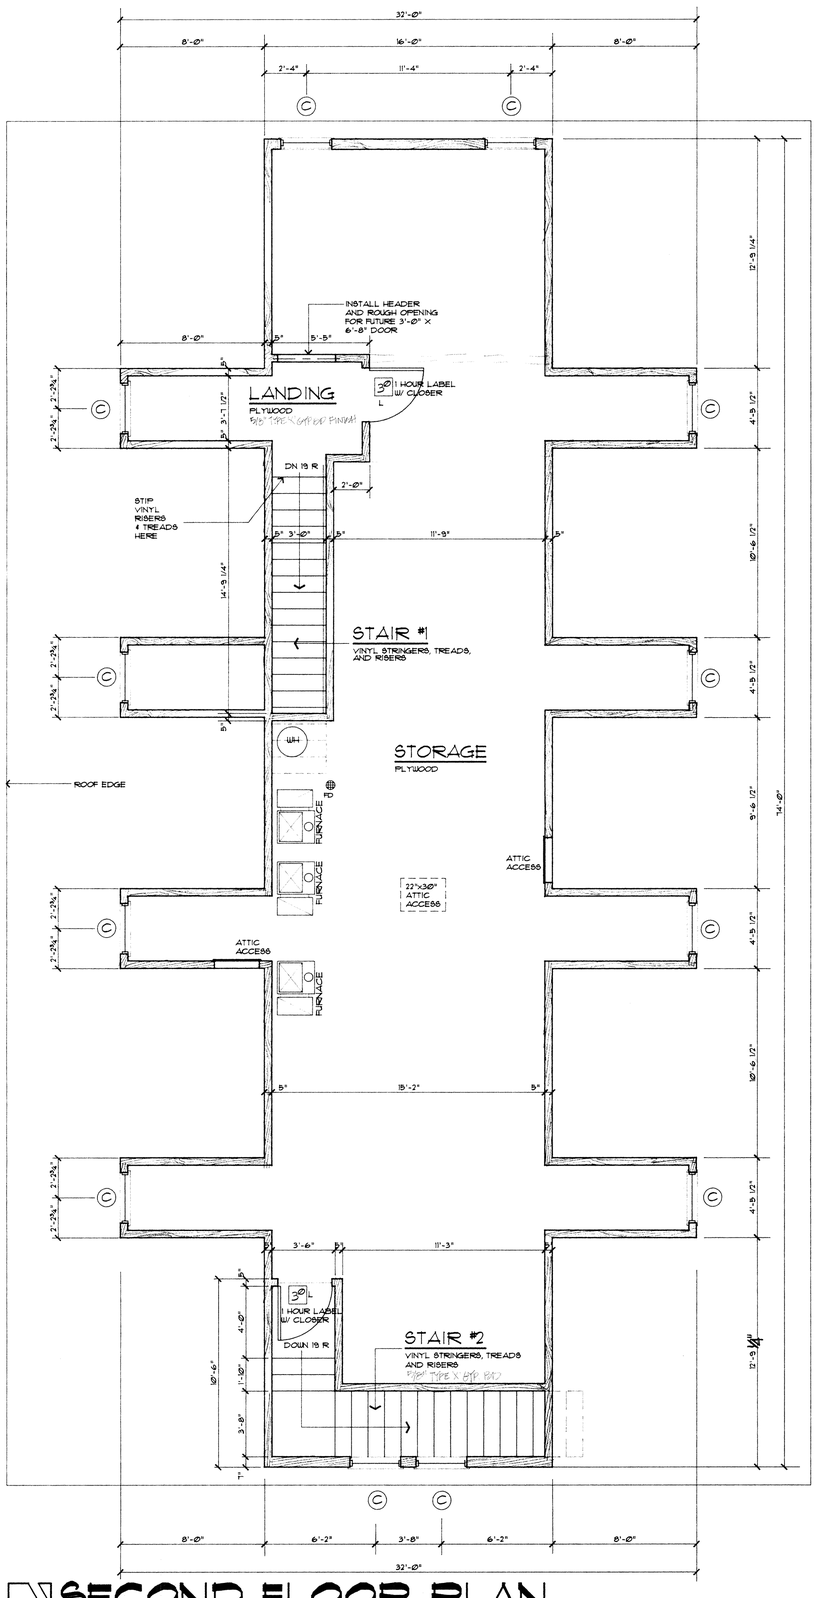

SECOND FLOOR PLAN

SCALE: 1/4" = 1'-0"

NOTES:

X GENERAL

- DIMENSIONS TO WALLS ARE NOMINAL AND GIVEN APPROXIMATELY TO THE FACE OF THE FINISH WALL MATERIAL. INTERIOR 2 X 4 STUDS WITH DRYWALL FINISH ARE DIMENSIONED 5". INTERIOR 2 X 6 STUDS WITH DRYWALL FINISH ARE DIMENSIONED 7". EXTERIOR BRICK AND FRAME WALLS ARE DIMENSIONED 11". INTERIOR BLOCK WALLS ARE DIMENSIONED 4".

  COORDINATE WITH MEDICOR X-RAY CORPORATION, 4349 SOUTH 139TH OMAHA, NE 68137 (1-800-831-1427) FOR INSTALLATION SCHEDULING OF X-RAY CONTROL PANEL, TRANSFORMER, TABLE AND TUBESTAND, FILM PROCESSOR, FILM STORAGE BIN AND RELATED ELECTRICAL AND PLUMBING SERVICES.

- IF ANY ERRORS OR OMISSIONS ARE FOUND IN THESE DRAWINGS OR ANY OTHER DOCUMENTS DURING CONSTRUCTION, THE CONTRACTOR SHALL NOTIFY THE ARCHITECT AND REQUEST CLARIFICATION BEFORE PROCEEDING WITH THE WORK.

- ALL WORK SHALL STRICTLY CONFORM TO ALL STATE AND LOCAL CODES.

DOOR HARDWARE

PROVIDE DOOR HARDWARE IN A US10 FINISH, SARGENT 6 LINE QUALITY OR EQUAL. PROVIDE LOCKSETS OR LATCHSETS AS FOLLOWS: L = LOCK SET; P = PASSAGE SET; PR = PRIVACY LATCHSET; AND PROVIDE PUSH PLATES AT DOUBLE ACTING DOORS.

X GYPSUM WALLBOARD

INSTALL 5/8" THICK, FIRE RATED (TYPE 'X') GYPSUM BOARD THROUGH OUT, AT SECOND FLOOR STORAGE CEILING, PROVIDE SPRAY TEXTURE FINISH.

ACOUSTICAL LAY-IN CEILINGS

INSTALL 24" X 24" CLASS A GRID AND LAY-IN PANELS IN DESIGNS SHOWN ON SHEET E2 - ELECTRICAL LIGHTING PLAN. GENERALLY, CEILING HEIGHT SHALL BE 8'-0" ABOVE FINISH FLOOR.

VINYL COMPOSITION TILE FLOOR AND STAIRS

PROVIDE 12" X 12" X 1/8" VINYL COMPOSITION TILE IN ROOMS WHERE SPECIFIED ON PLAN. PROVIDE 4" HIGH X 1/8" THICK COVED, VINYL WALL BASE IN ALL ROOMS RECEIVING V.C.T. AND IN LAB AND SURGERY ROOMS. PROVIDE RIBBED VINYL STAIR TREADS, RISERS AND STRINGERS.

SOLID VINYL SHEET FLOORING

WHERE VINYL FLOORING IS NOTED ON DRAWINGS, PROVIDE ARMSTRONG "MEDITECH" SOLID VINYL SHEET FLOORING WITH MATERIAL FLASH COVED UP WALLS A MINIMUM OF 4" AND TERMINATED AT A VINYL CAP TRIM. NOTE: IN LAB AND SURGERY ROOMS ONLY, FLASH COVES ARE NOT REQUIRED, BUT INSTALL 4" COVED VINYL BASE AS SPECIFIED ABOVE.

PAINTING

APPLY A PRIMER AND 2 FINISH COATS OF SEMI-GLOSS ALKYD PAINT ON ALL DRYWALL BOARD WALLS. APPLY ONE COAT UNDERCOATER AND 2 COATS EPOXY PAINT ON ALL EXPOSED BLOCK MASONRY WALLS.

SEE SHEET E1 - POWER PLANS FOR SMOKE DETECTION SYSTEM ON BOTH FLOORS

WINDOW SCHEDULE			
MARK	MANUFACTURE & TYPE	UNIT NO.	R.O. SIZE
A	CUSTOM ENTRY SYSTEM WITH SIDELIGHTS AND TRANSOM	CUSTOM	5'-8" X 8'-10½" VERIFY
B	BUILT BEST	2846Z0C	2'-11½" X 5'-3¼"
C	BUILT BEST	2816I6C	2'-11½" X 3'-3¼"

NOTE: WINDOWS BY SEALRITE OR MARVIN OR EAGLE ARE APPROVED EQUAL TO BUILT BEST

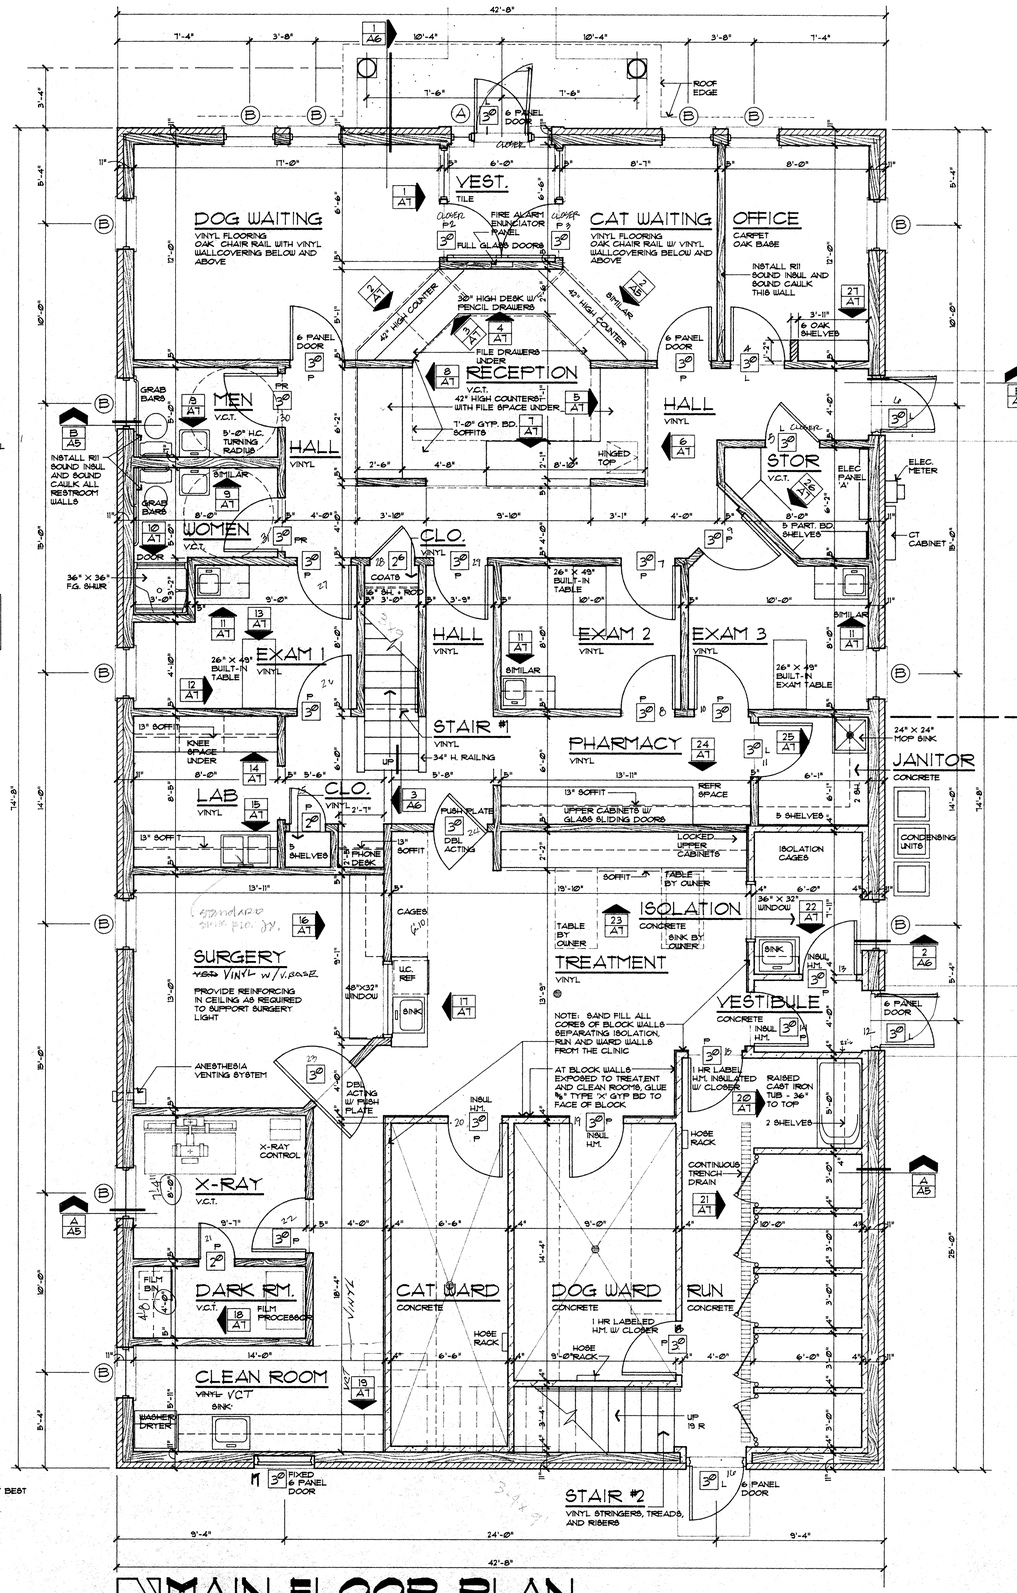

MAIN FLOOR PLAN

SCALE: 1/4" = 1'-0"

NON-PUBLIC SPACES X PUBLIC AREAS

WILLIAMSBURG VETERINARY HOSPITAL
WILLIAMSBURG VILLAGE
LINCOLN, NE.

ADA Architectural Design Associates P.C.
Suite 200 7501 'O' Street Lincoln, NE 68510 Phone (402) 486-3232

DATE
FEB 27 1991
REVISIONS

© COPYRIGHT A.D.A. 1991

SHEET NO.
A3