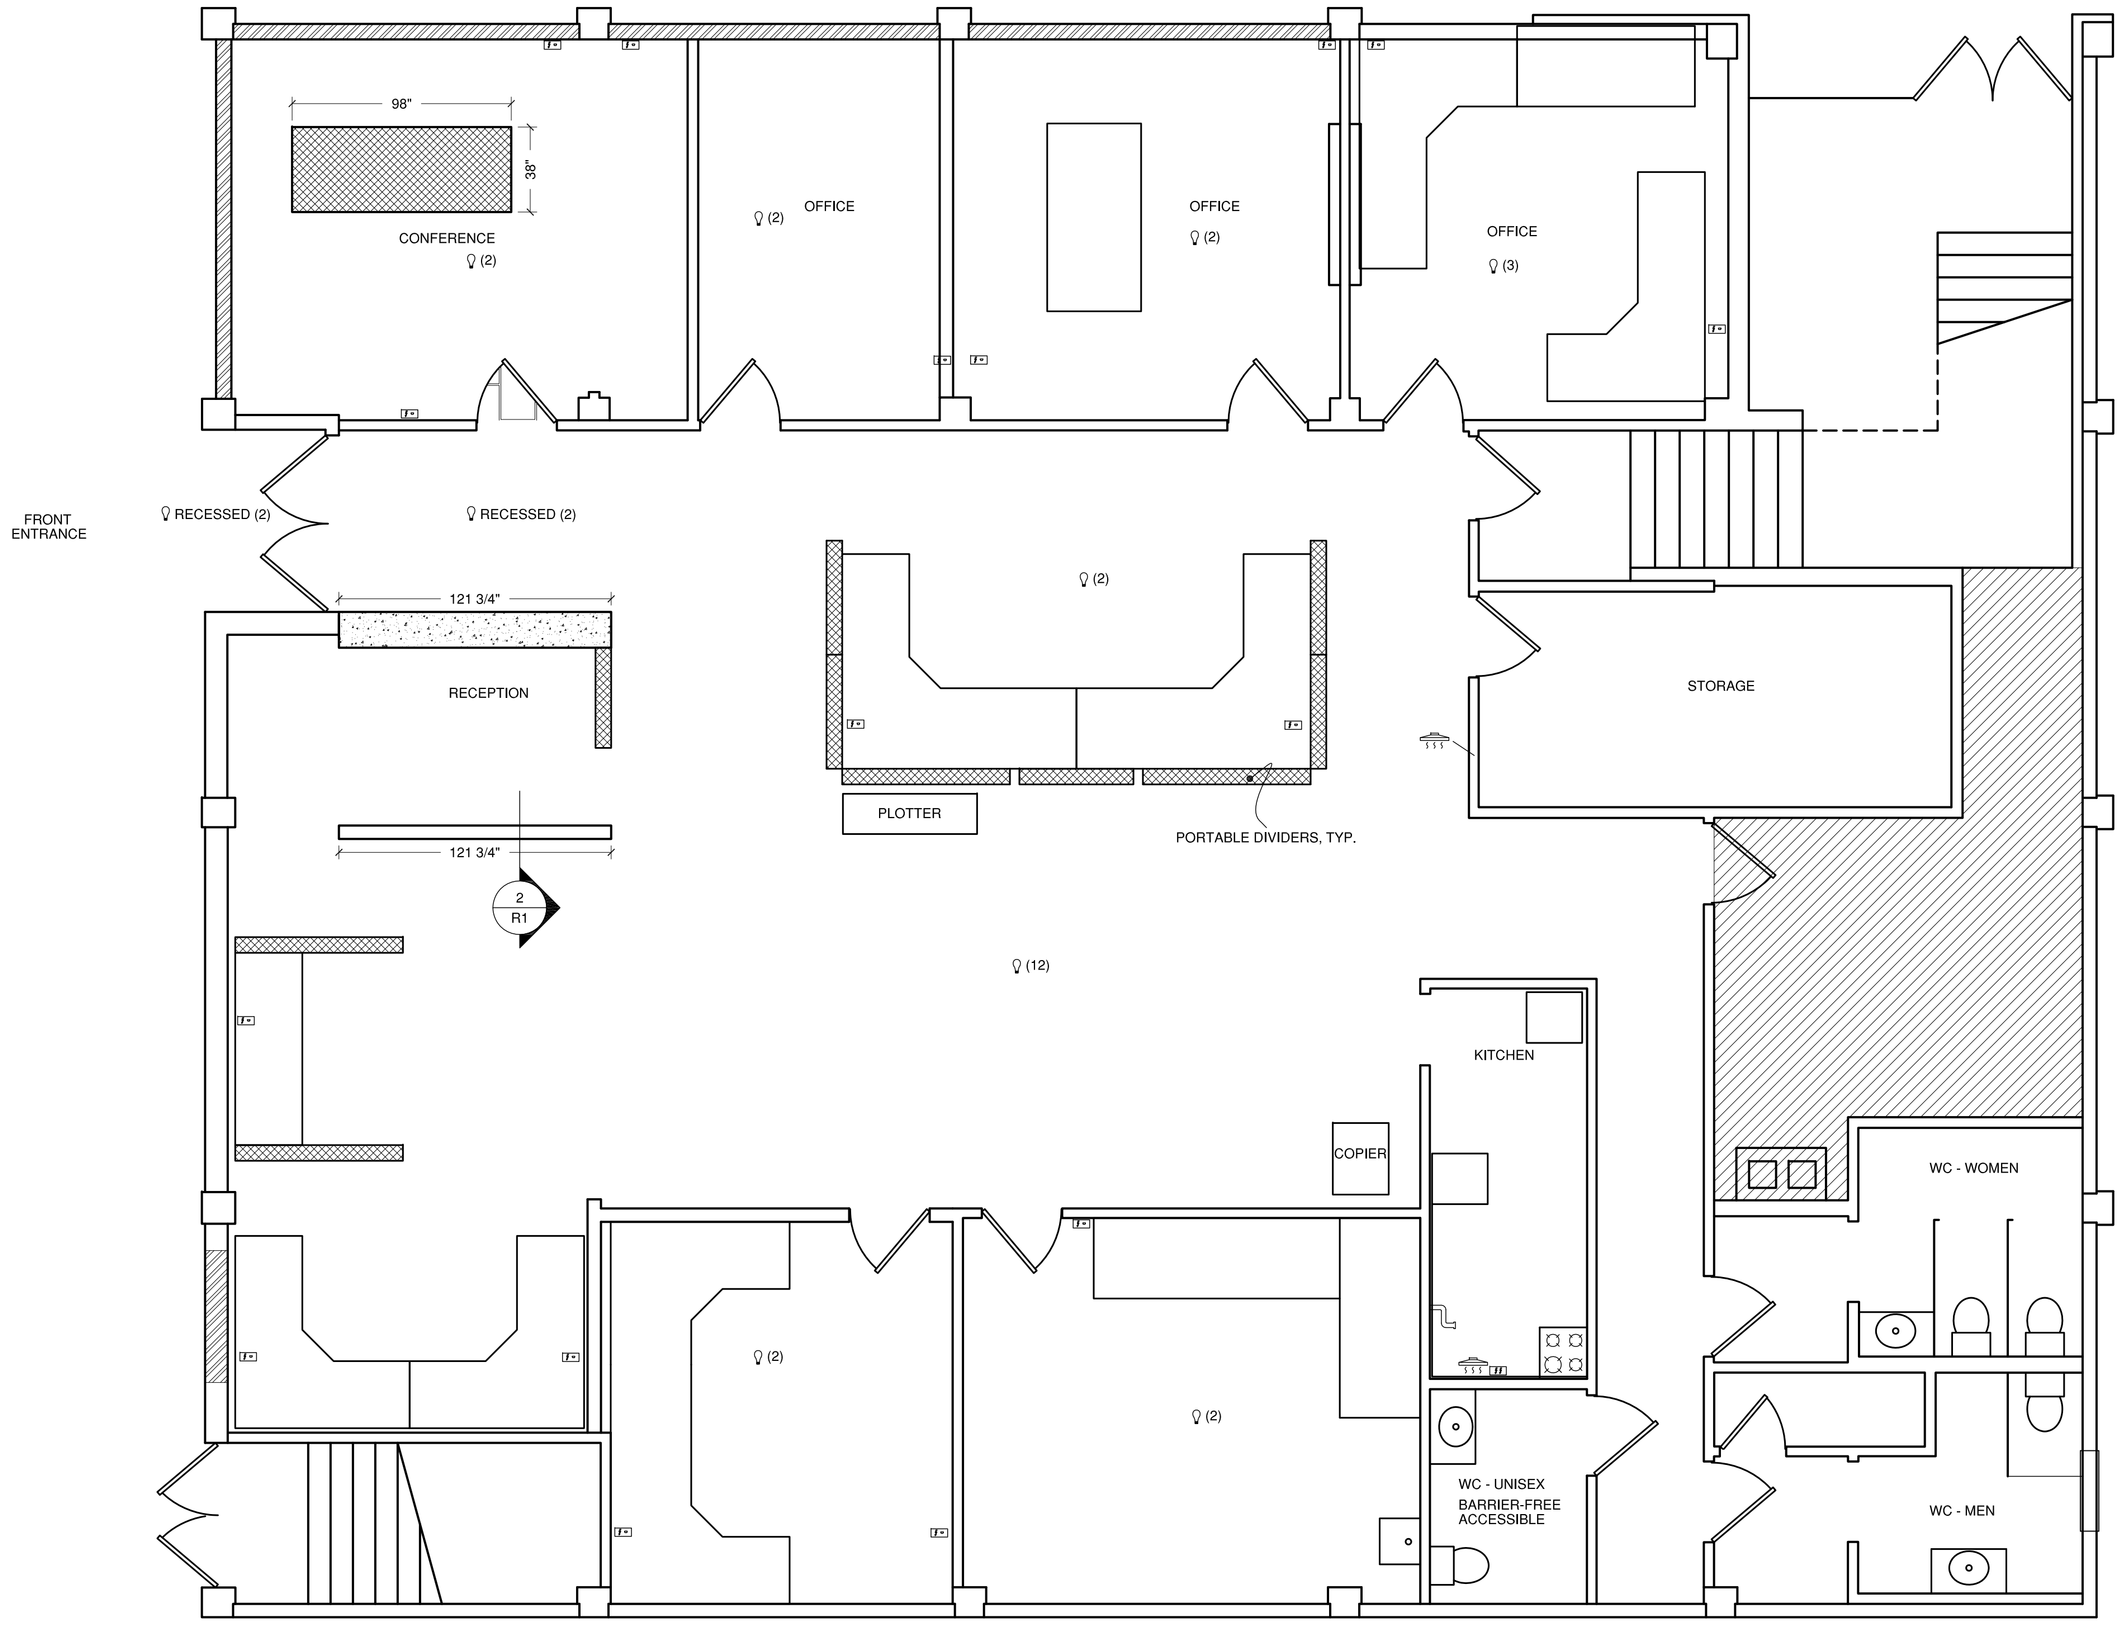

1 1st Floor Plan

Scale: 1/4" = 1'- 0"

LEGEND

= WINDOW
= WOOD
= DATA / ELEC. / PHONE
= LIGHT FIXTURE
= VENTILATION / EXHAUST

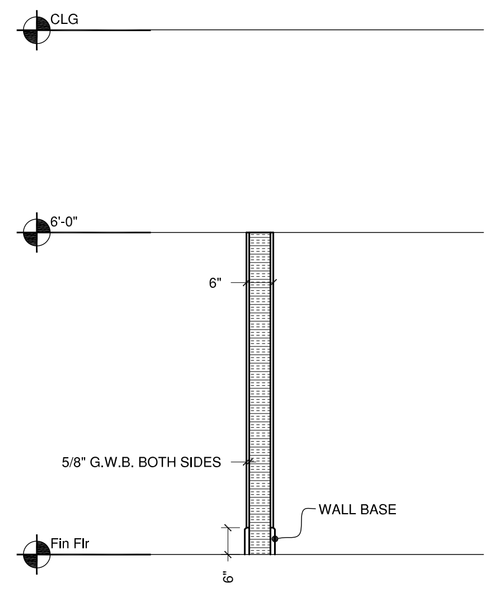

2 Wall Section

Scale: 1/2" = 1'- 0"

Rev.	Date:	Remarks:

55 Bell Street

Main Building

1st Floor Plan
Version 4

Drawn:	R.A.S.
Checked:	
Scale:	Scale: 1/4" = 1'- 0"
Date:	1/1/2011
Sheet:	R1