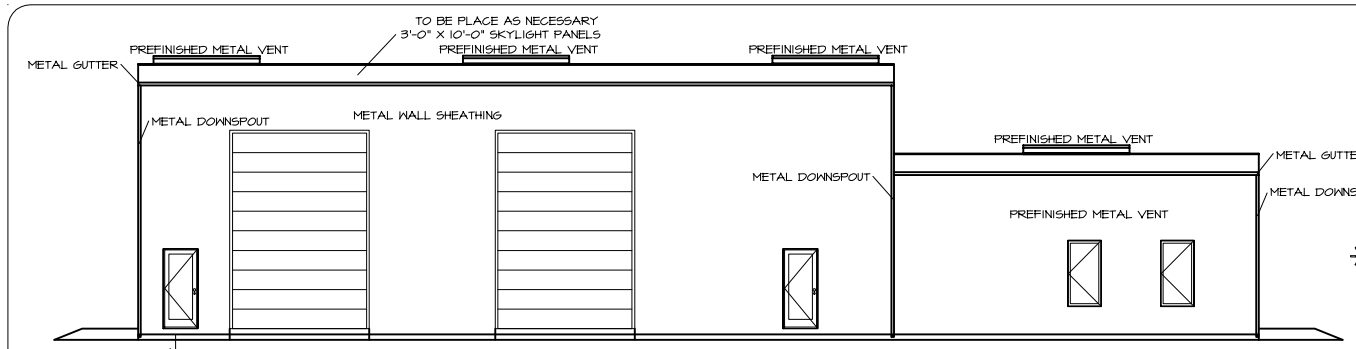

2 LEFT ELEVATION
E-1 1/8"=1'-0"

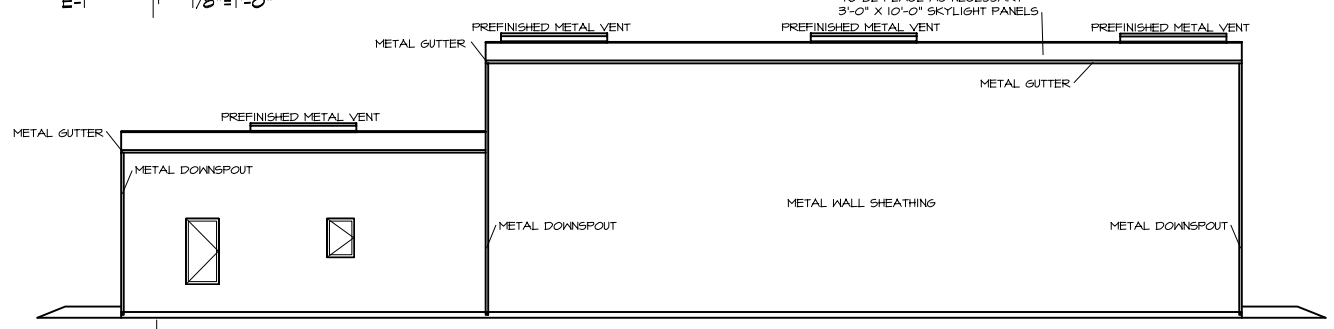

2 RIGHT ELEVATION
E-1 1/8"=1'-0"

ELECT. SYMBOLS LEGEND

- 110V DBL. RECEPTACLE
- 220V DBL. RECEPTACLE
- CEILING MOUNTED FIXTURE
- WALL MOUNTED FIXTURE
- RECESSED LIGHT FIXTURE
- RECESSED EYE BALL
- EXHAUST/FAN/LIGHT UNIT
- CEILING FAN
- 52" CEILING FAN W/ LIGHT KIT
- SMOKE DETECTOR
- MANUAL PULL STATION
- FIRE EXTINGUISHER
- SINGLE POLE SWITCH
- THREE WAY SWITCH
- FOUR WAY SWITCH
- PHONE JACK
- INTERNET JACK
- HOSE BIB
- FUEL GAS
- EMERGENCY LIGHTING
- FLORESCENT LIGHTING
- STROBE
- EXIT SIGN

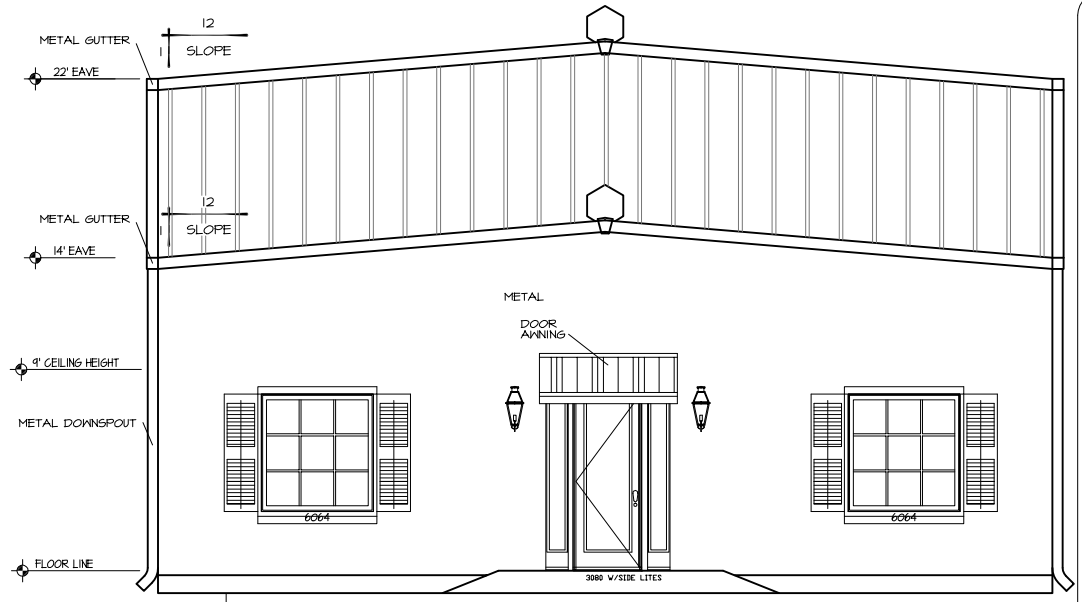

2 FRONT ELEVATION
E-1 1/4"=1'-0"

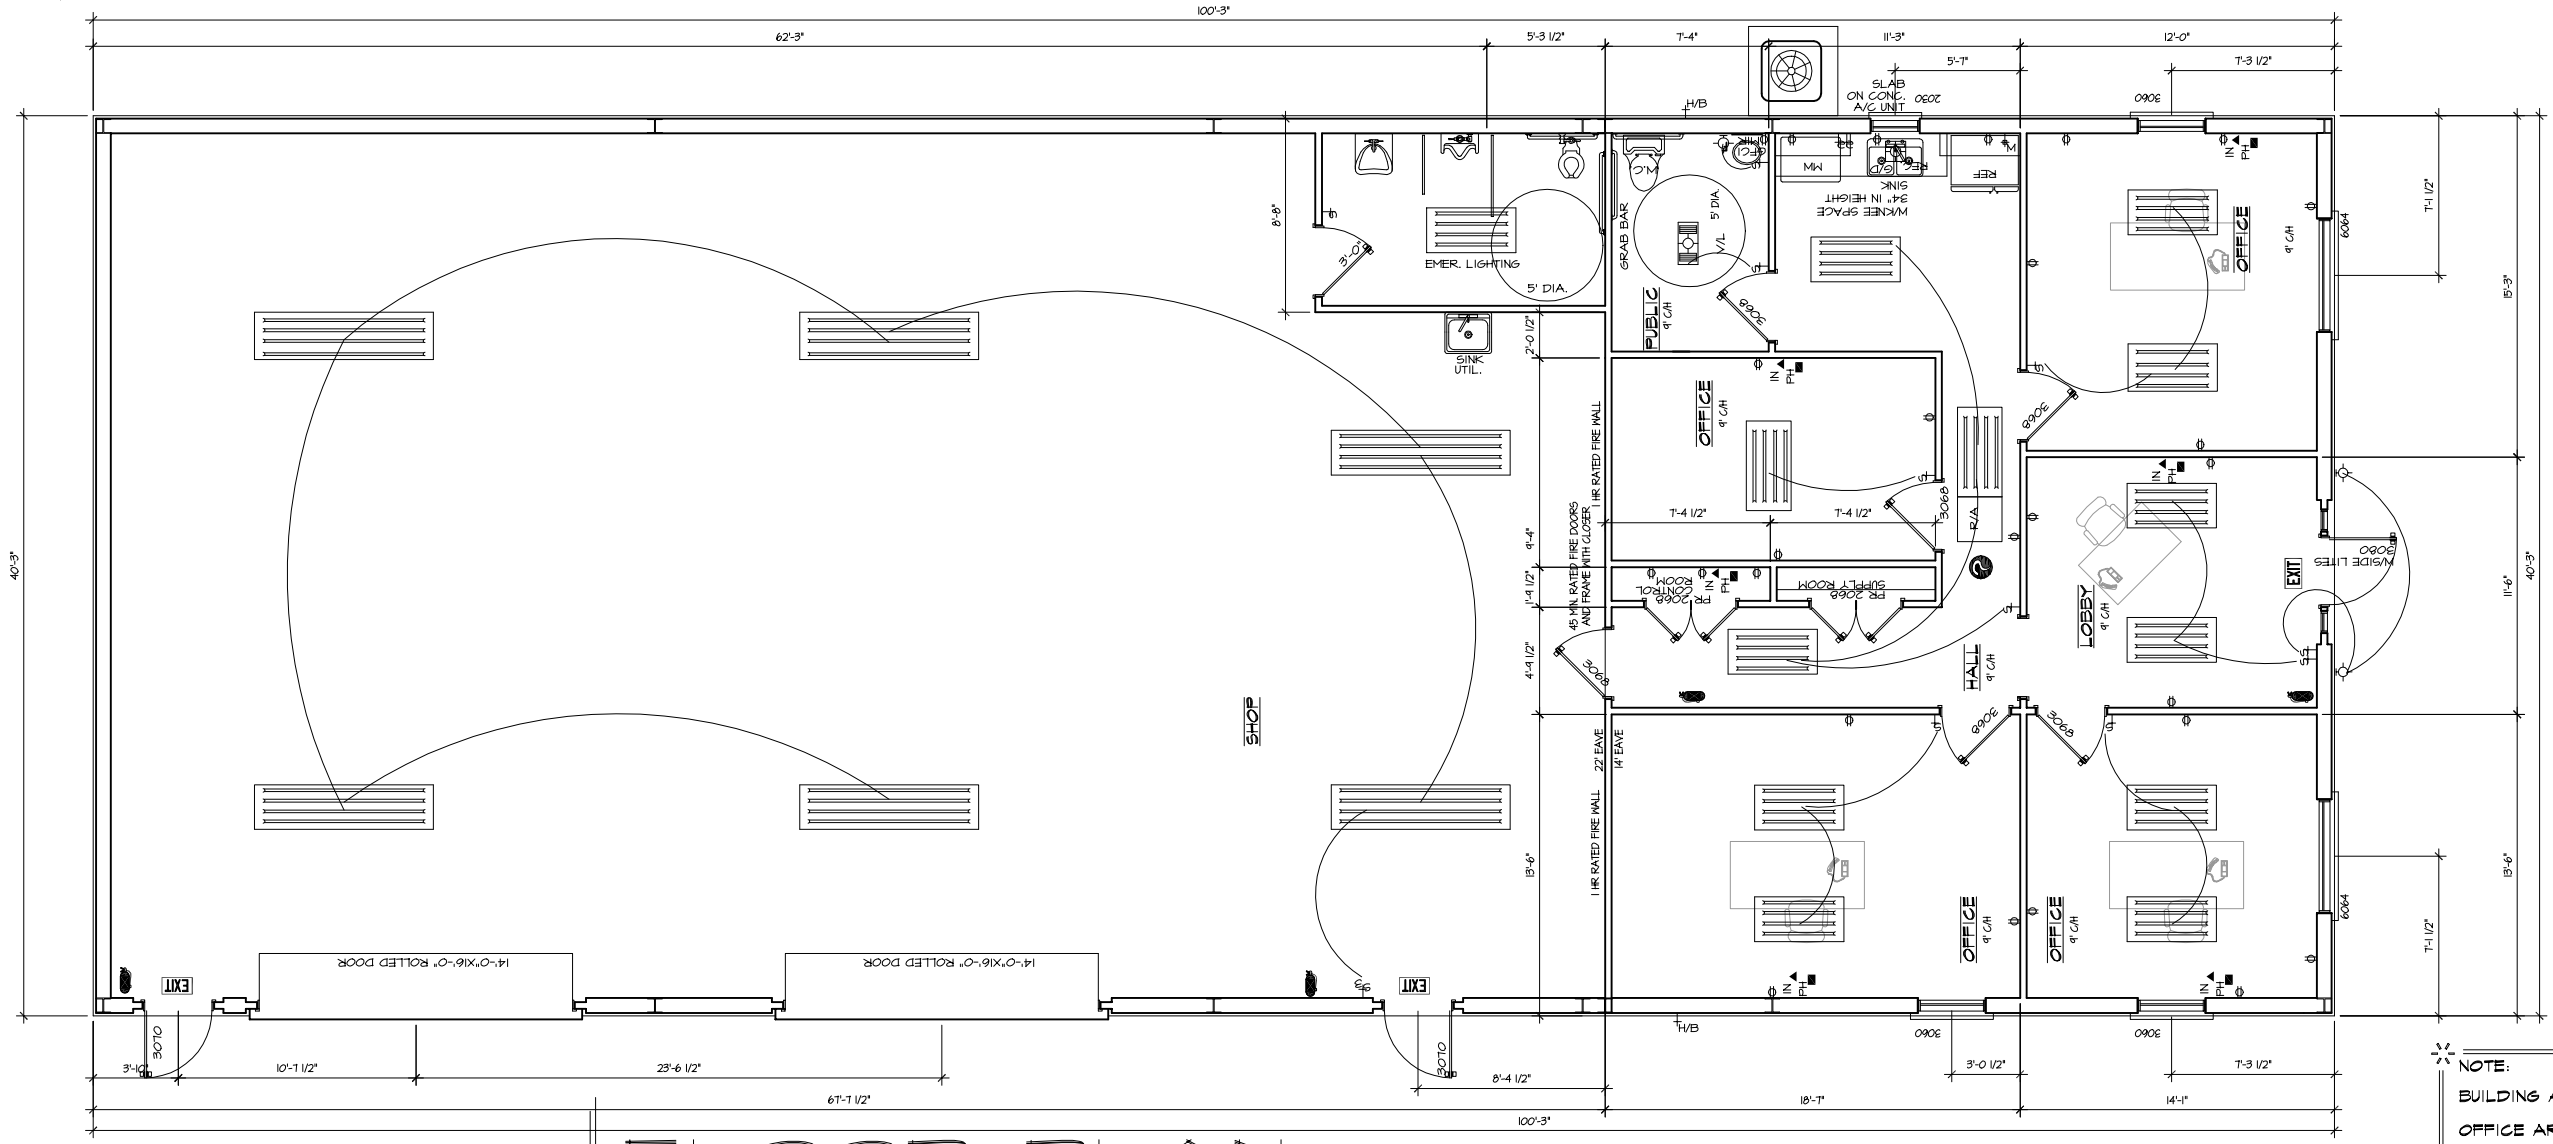

2 FLOOR PLAN
F-1 1/4"=1'-0"

NOTE:

BUILDING AREA	4000
OFFICE AREA	1412
SHOP AREA	2588

Revisions:

Revised By:

PROJECT

FLOOR PLAN & ELEVATIONS
MATT JEFFERY
103 FAIRLAND DRIVE
LAFAYETTE, LA 70507

THIS DRAWING AND/OR ANY OTHER DRAWING, IN WHOLE OR IN PART, REMAINS THE SOLE PROPERTY OF C.A.D. Unlimited, Inc. ANY MEANS OF REPRODUCTION, WHETHER MECHANICAL OR OTHERWISE, IS PROHIBITED, AND ANY VIOLATORS WILL BE PROSECUTED TO THE FULLEST EXTENT OF THE LAW. ALL RIGHTS ARE RESERVED AND PROTECTED BY THE "FOUR-CORNER DOCTRINE". AUTHORIZED COPYING OF DRAWING IN WHOLE OR IN PART, MAY ONLY BE DONE BY WRITTEN AUTHORIZATION FROM THE OWNER/DESIGNER OF
C.A.D. Unlimited, Inc.

C.A.D. Unlimited Inc.
100 Canyon Ridge
Lafayette, La. 70506
(337) 984-3382
caddrafting1@cox.net

NO.:216011FEA
DATE : 5/13/13
SCALE: 1/4"=1'
JOB : DRoger
SHEET : 1 OF 2