SCHEMATIC NOTES:

1. LAYOUT SHOWN FOR PLANNING PURPOSES ONLY, NOT FOR CONSTRUCTION.
2. ALL FURNITURE, EQUIPMENT AND APPLIANCES (REFRIGERATORS, COPIERS, FILE CABINETS, ETC.) SHOWN ARE FOR PLANNING PURPOSES ONLY AND ARE PROVIDED AND INSTALLED BY TENANT.
3. ALL FURNITURE SHOWN IS FOR PLANNING PURPOSES ONLY AND DOES NOT REFLECT ACTUAL SIZES OF TENANT'S FURNITURE.
4. ALL EXISTING DOORS AND HARDWARE TO BE FIELD VERIFIED TO DETERMINE IF THEY CAN REMAIN AND/OR BE RELOCATED

LEGEND:

- EXISTING PARTITION TO REMAIN
- EXISTING TENANT SEPARATION PARTITION
- NEW 1 HOUR RATED SLAB TO SLAB PARTITION
- NEW SLAB TO SLAB PARTITION WITH INSULATION
- EXISTING PARTITION TO BE UPGRADED TO SLAB TO SLAB PARTITION WITH INSULATION
- NEW SLAB TO CEILING PARTITION
- OPEN TO DECK ABOVE. ALL OTHER AREAS TO RECEIVE SUSPENDED ACOUSTICAL CEILING SYSTEM UNLESS NOTED OTHERWISE.
- (E) EXISTING DOOR TO REMAIN
- (R) RELOCATED DOOR
- (N) NEW BUILDING STANDARD TENANT ENTRY DOOR WITH GLASS PANEL
- (N1) NEW BUILDING STANDARD INTERIOR DOOR

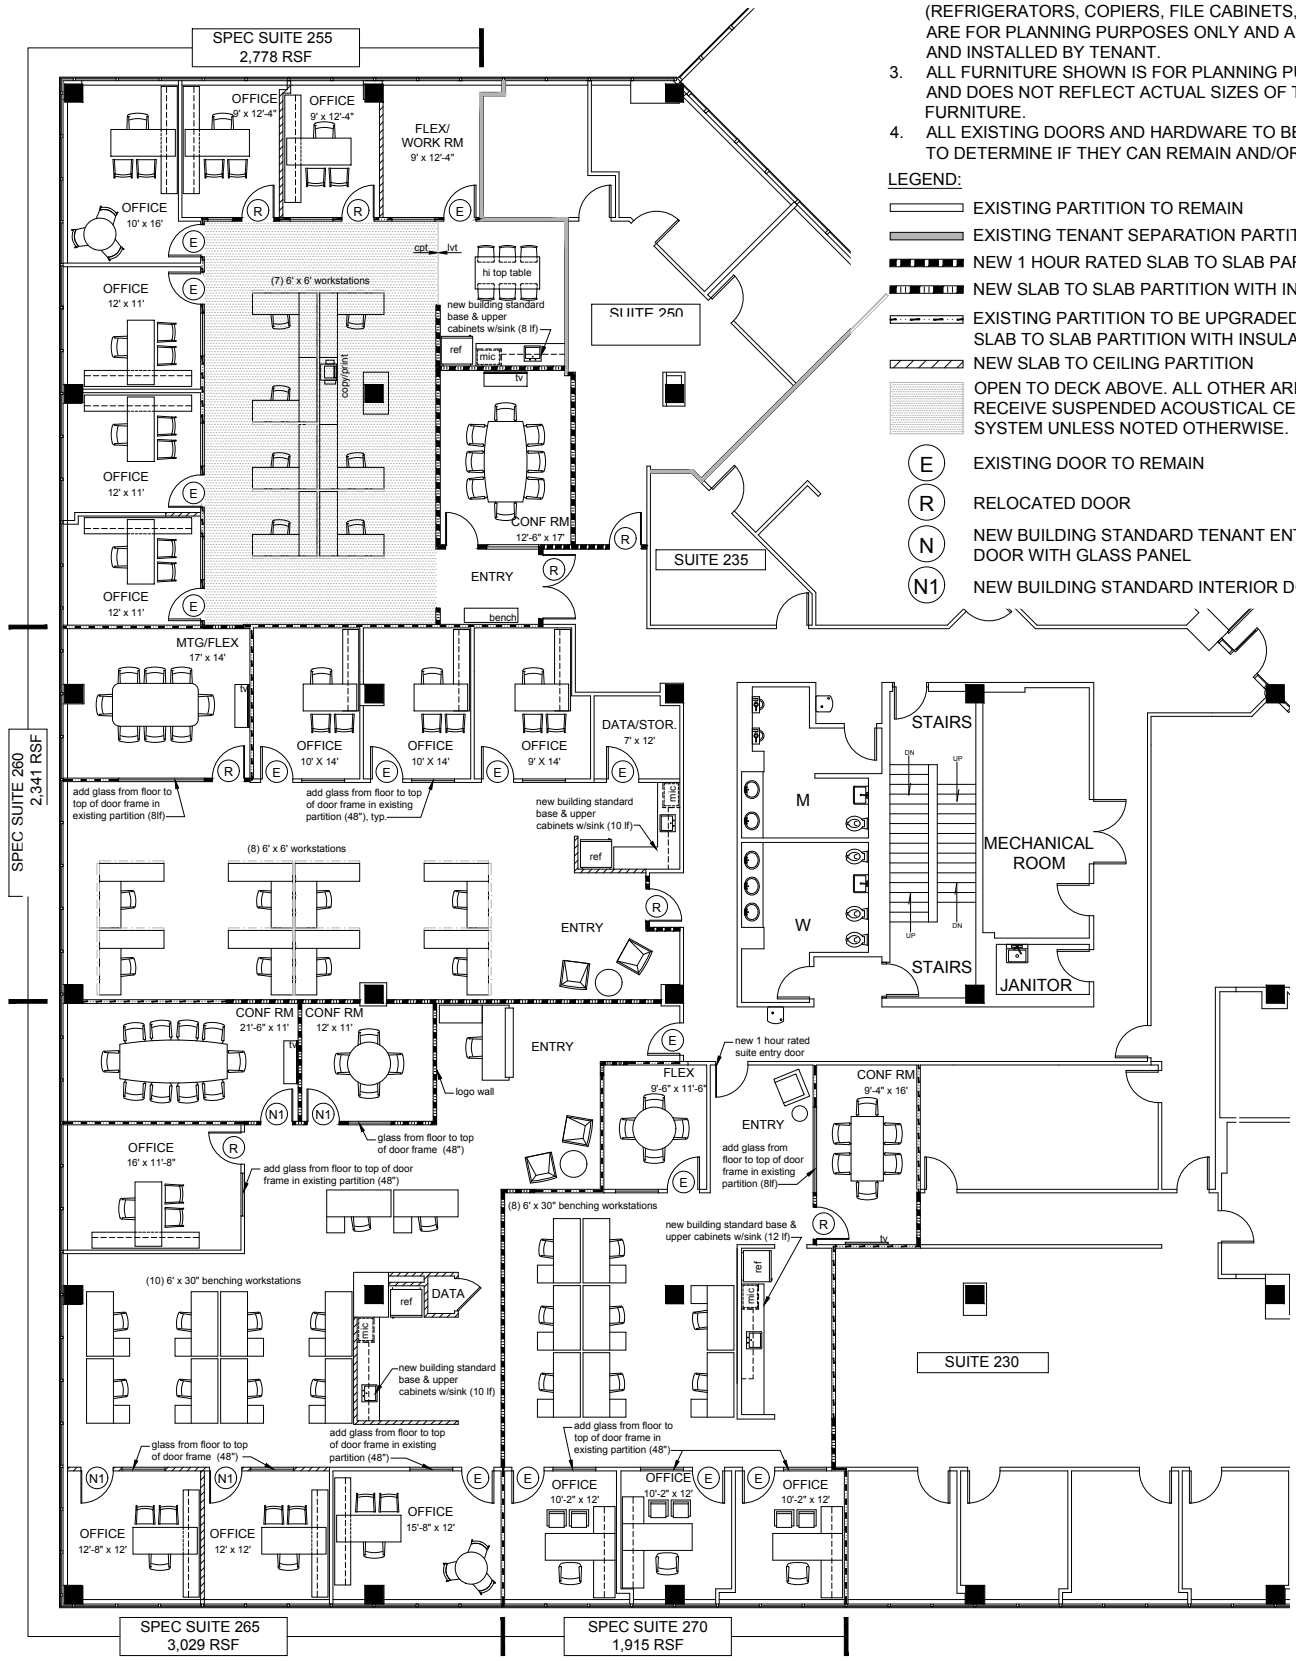

SPEC SUITES
SECOND FLOOR

SARASOTA CITY CENTER
1819 MAIN STREET
SARASOTA, FLORIDA 34236

FELDMAN EQUITIES

SPACE PLAN - REVISION 1

REV 1 DATE: 10/XX/23
DATE: 10/06/23
SCALE: N.T.S.
PROJECT #: 2020
DRAWN BY: VS/CC

CMK Design Studio, Inc.
Planning & Design of the Built Environment

740 4th St. N. #108
St. Petersburg, Florida 33701
Ph: 727.515.8461

LIC NO: AA26002603