GENERAL NOTES:

(3)- Enlarge existing door opening to 5'-0" wide x 8'-4" tall

(5)- Wood cased wall opening

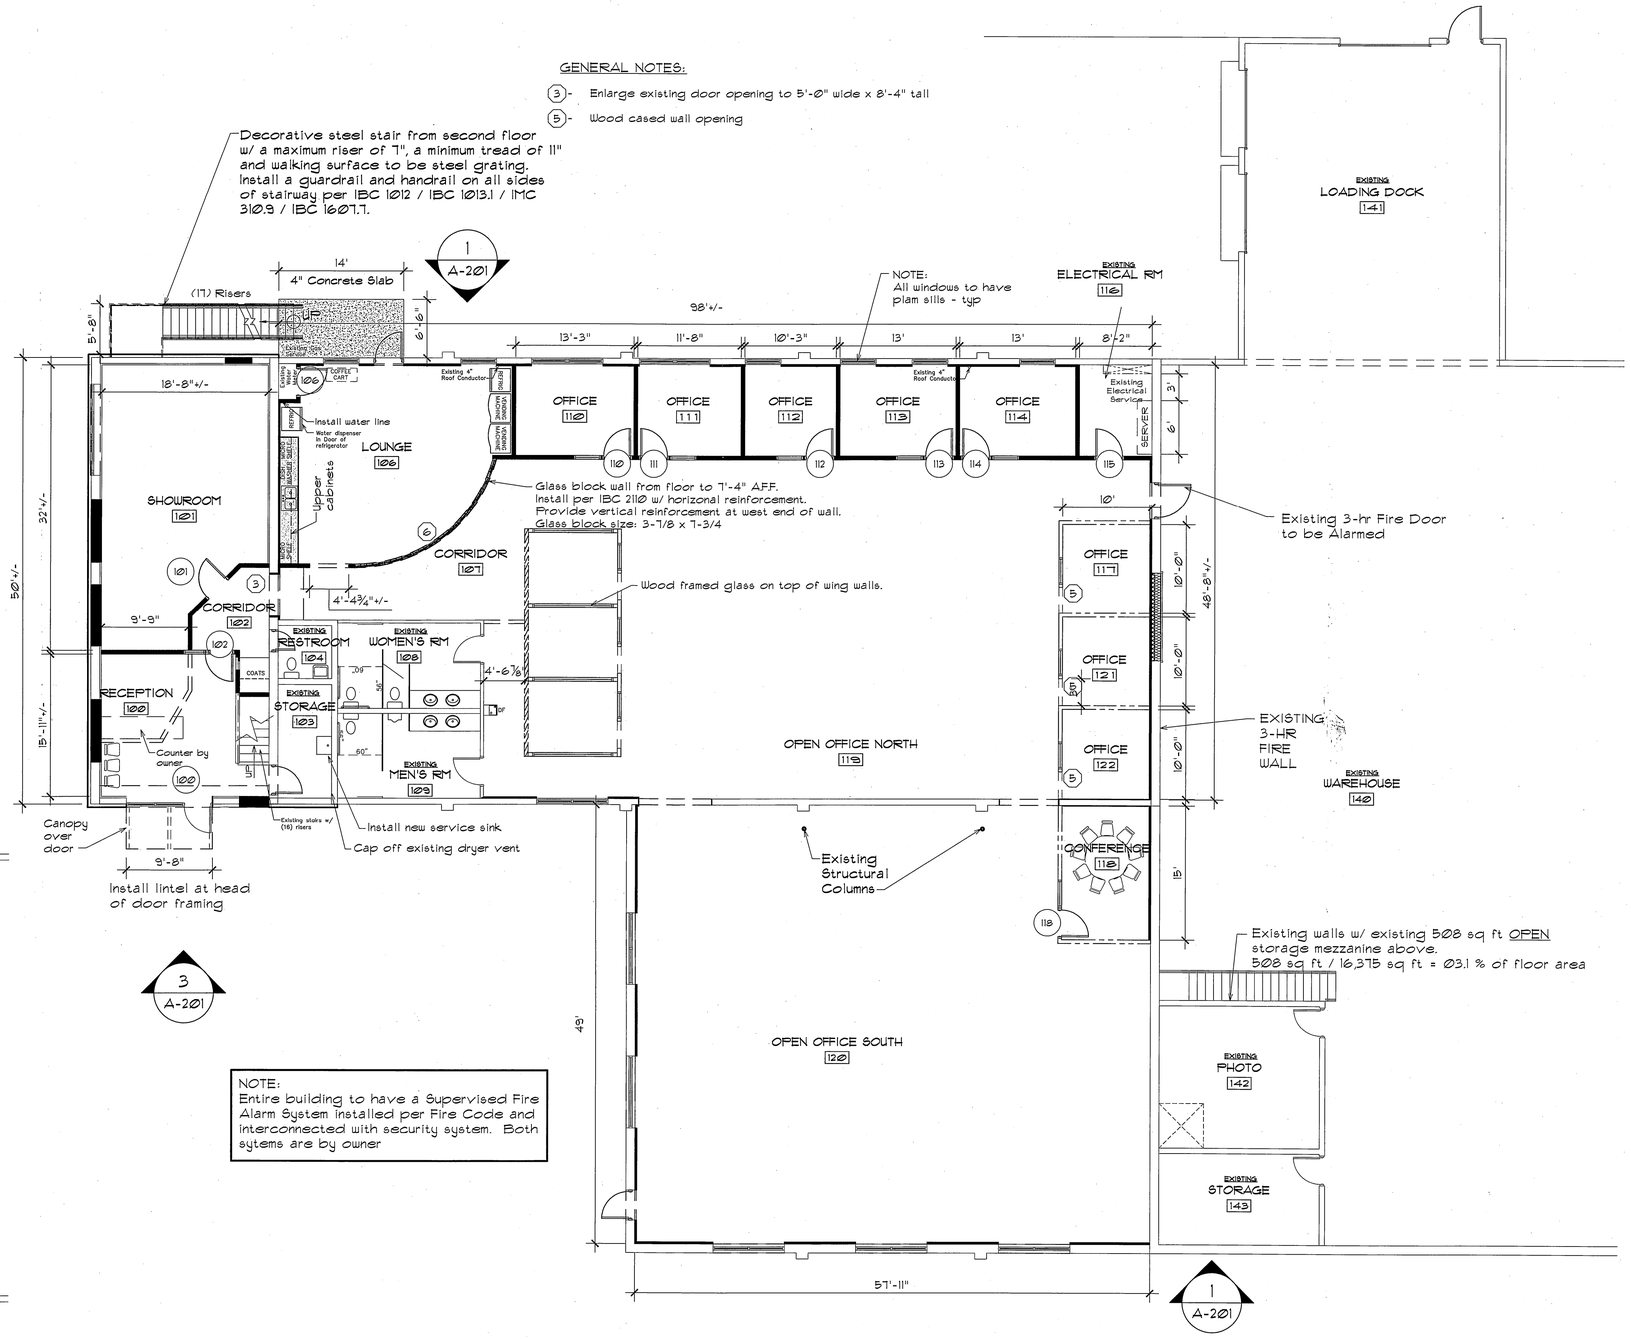

UPPER FLOOR PLAN 1/8"= 1'-0"

LOWER FLOOR PLAN 1/8"= 1'-0"

MSI GENERAL

MSI GENERAL CORPORATION
P.O. BOX. 7
OCONOMOWOC, WI 53066
262.367.3661
FAX. 262.367.2764

ESTIMATING DEPARTMENT
262.367.3662

WWW. MSIGENERAL.COM

SINGLE SOURCE RESPONSIBILITY ™

REVISIONS:

05-22-08 Revise plans per State Plan Review Notes dated 05-20-2008

06-16-08 Revise plans per Owner. revise offices in central area of OPEN OFFICE NORTH #119

06-17-08 Revise plans per Owner. Install Furring on East wall of OPEN OFFICE NORTH #119. Reduce entry length to 9'-8", add window above entry, add window in room #120

07-28-08 Revise plans per Owner. Revise office layouts in OPEN OFFICE NORTH #119. Revise ceiling layouts. Revise exterior EIFS banding. Revise finish schedules

PROJECT ADDRESS:

PROJECT NAME
CM GLOBAL MARKETING
STREET ADDRESS
1201 NORTH FOURTH STREET
CITY/ STATE / ZIP
WATERTOWN, WI 53094

ALL WORK TO BE COMPLETED AS SHOWN, AND IN ACCORDANCE WITH THE LATEST EDITION OF THE MSI GENERAL MASTER SPECIFICATION

DATE: 04.25.08

DRAWN BY: KJ NEITZKE

SHEET TITLE:
LOWER FLOOR PLAN

SHEET NUMBER:
A-101

PROJECT NUMBER: P.9325
4228