
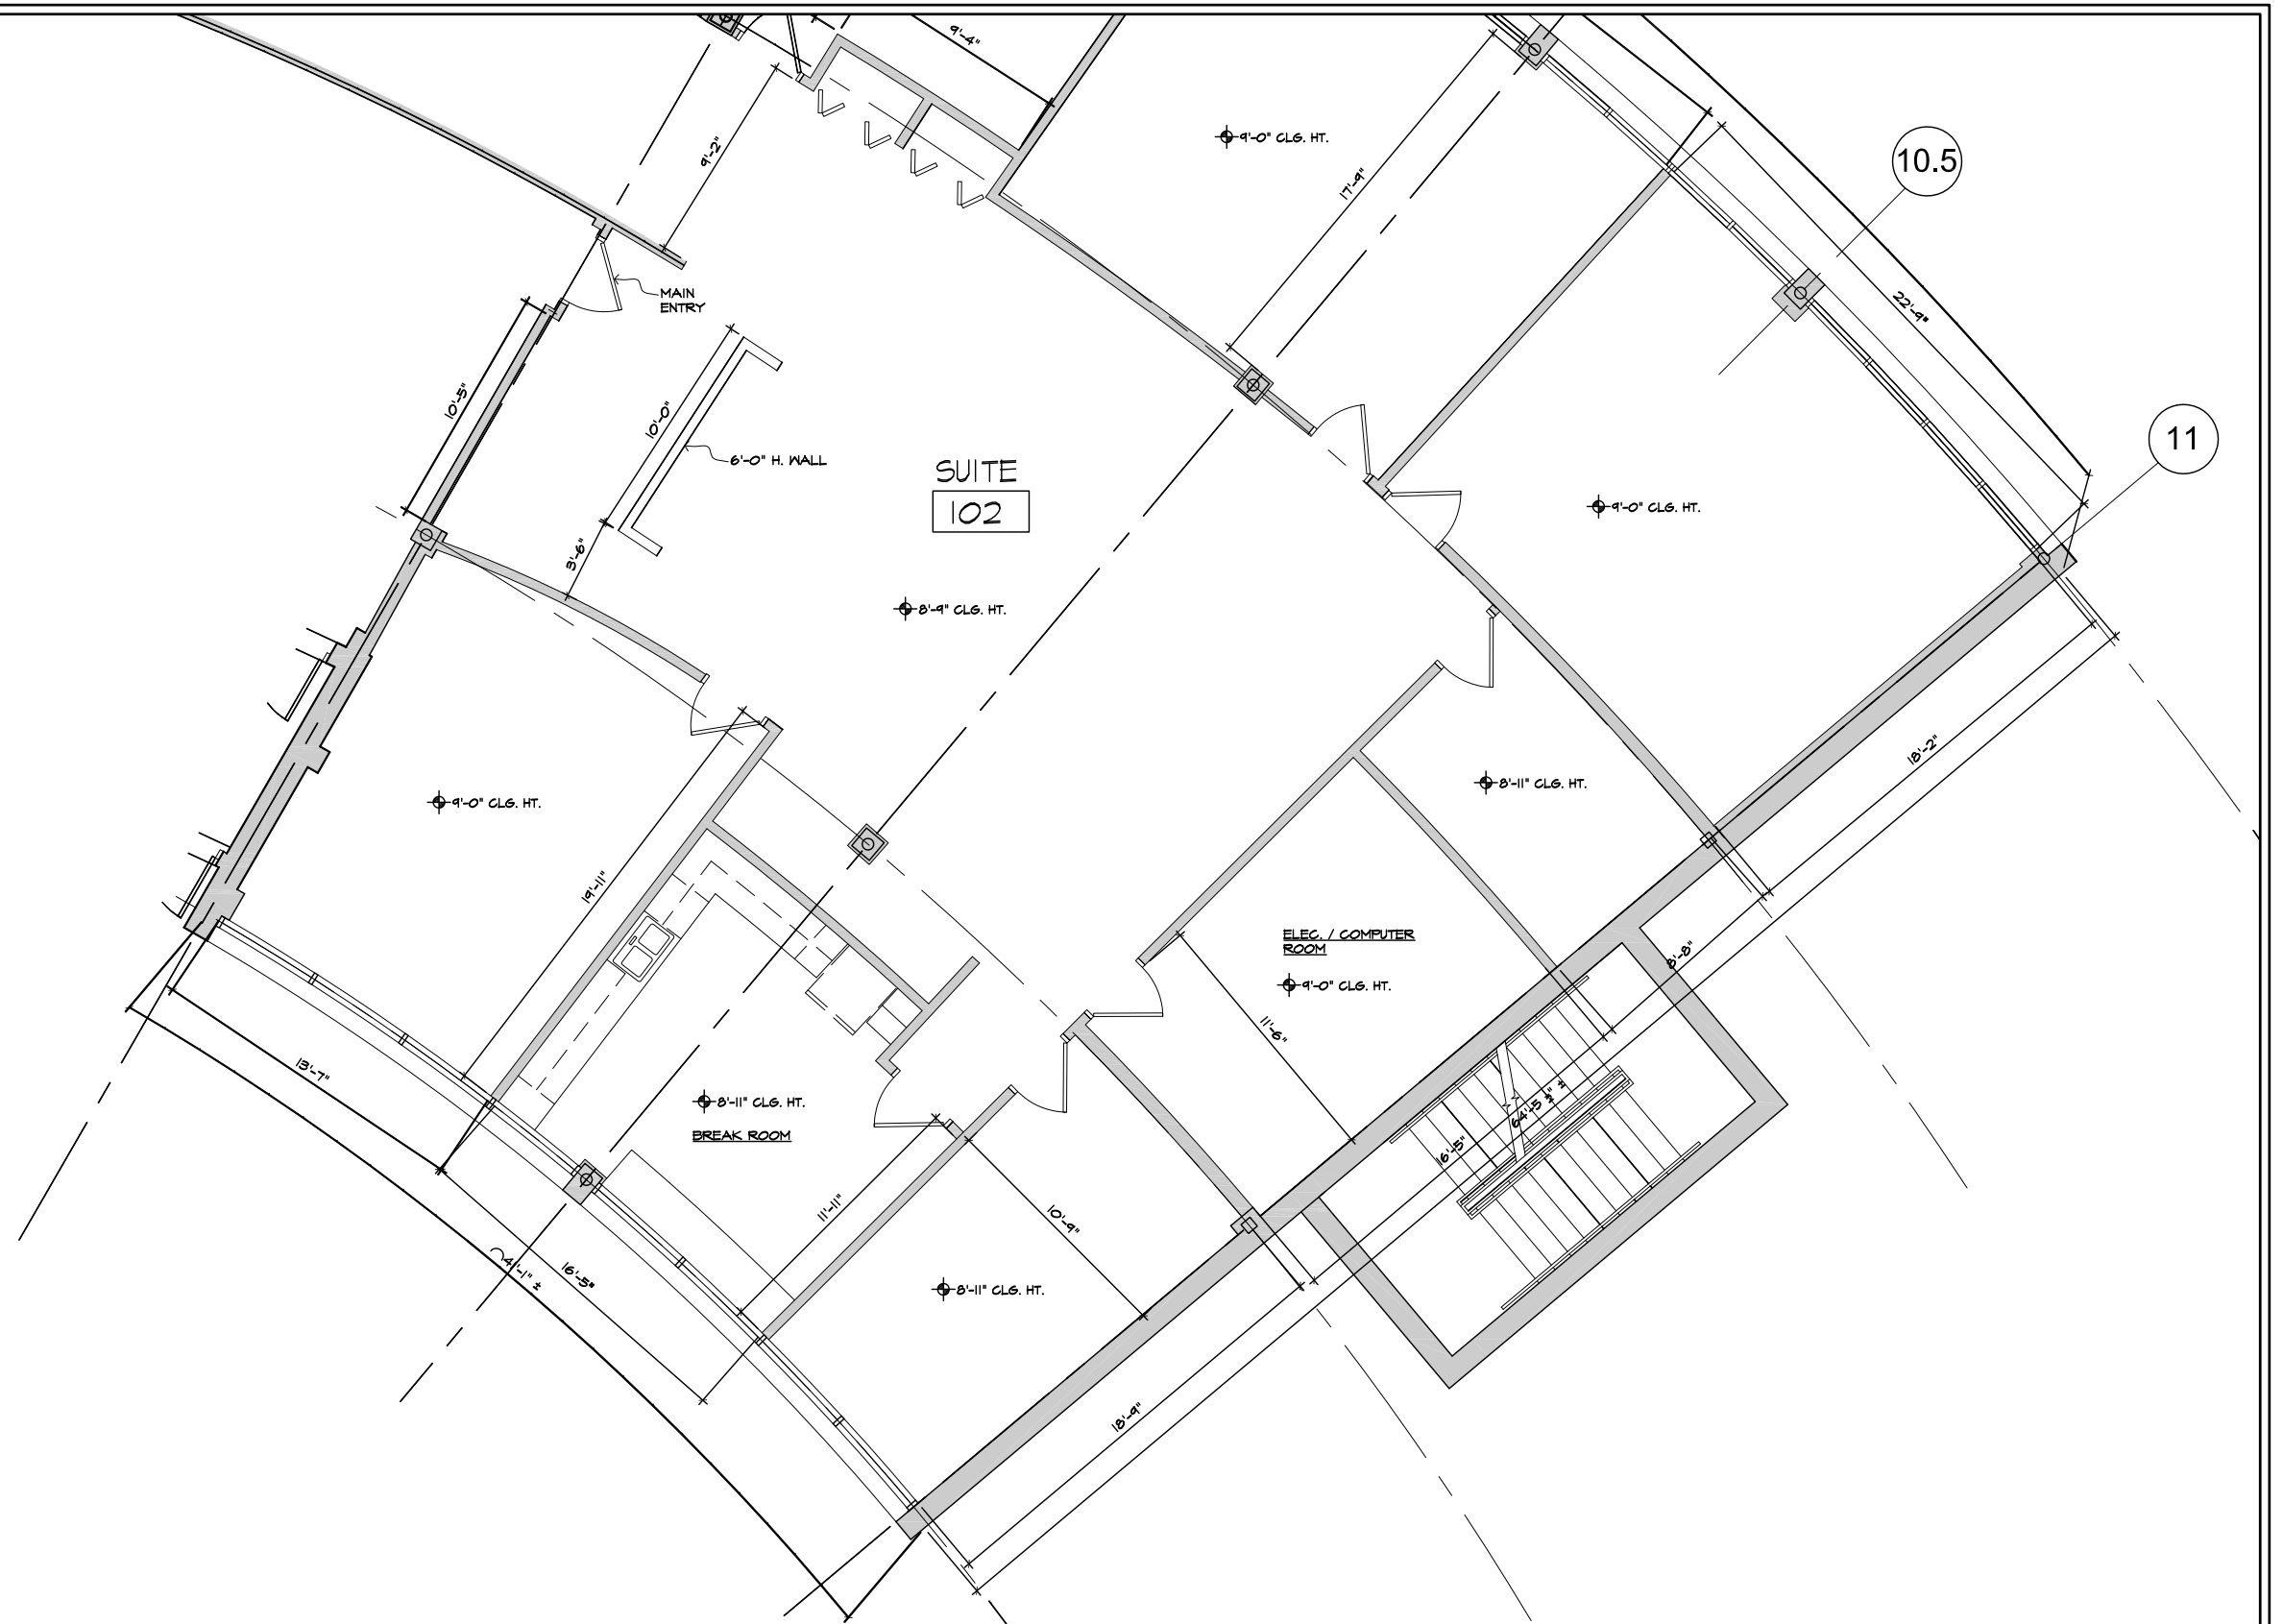


KEY PLAN

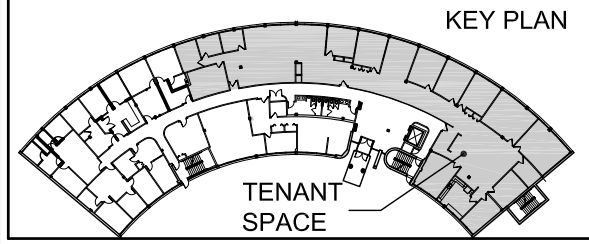

NORTH

ARCHITECTURAL CONSORTIUM L.L.C.
901 North 3rd Street
Minneapolis, MN 55401
612-436-4030
Fax 612-692-9960

Prepared for:
WALLINGFORD PROPERTIES, CO.


CABRIOLE BUILDING
9531 78TH STREET
Eden Prairie, MN 55344

SUITE 102 (PARTIAL)
8,883 SF RENTABLE
SCALE: 1/8" = 1'-0"

PROJECT NUMBER:	06-1044-01
ISSUED DATE:	09/24/13
DRAWN BY:	MR
CHECKED BY:	KA

LP 102.1-R

Architectural Consortium, L.L.C. 2013

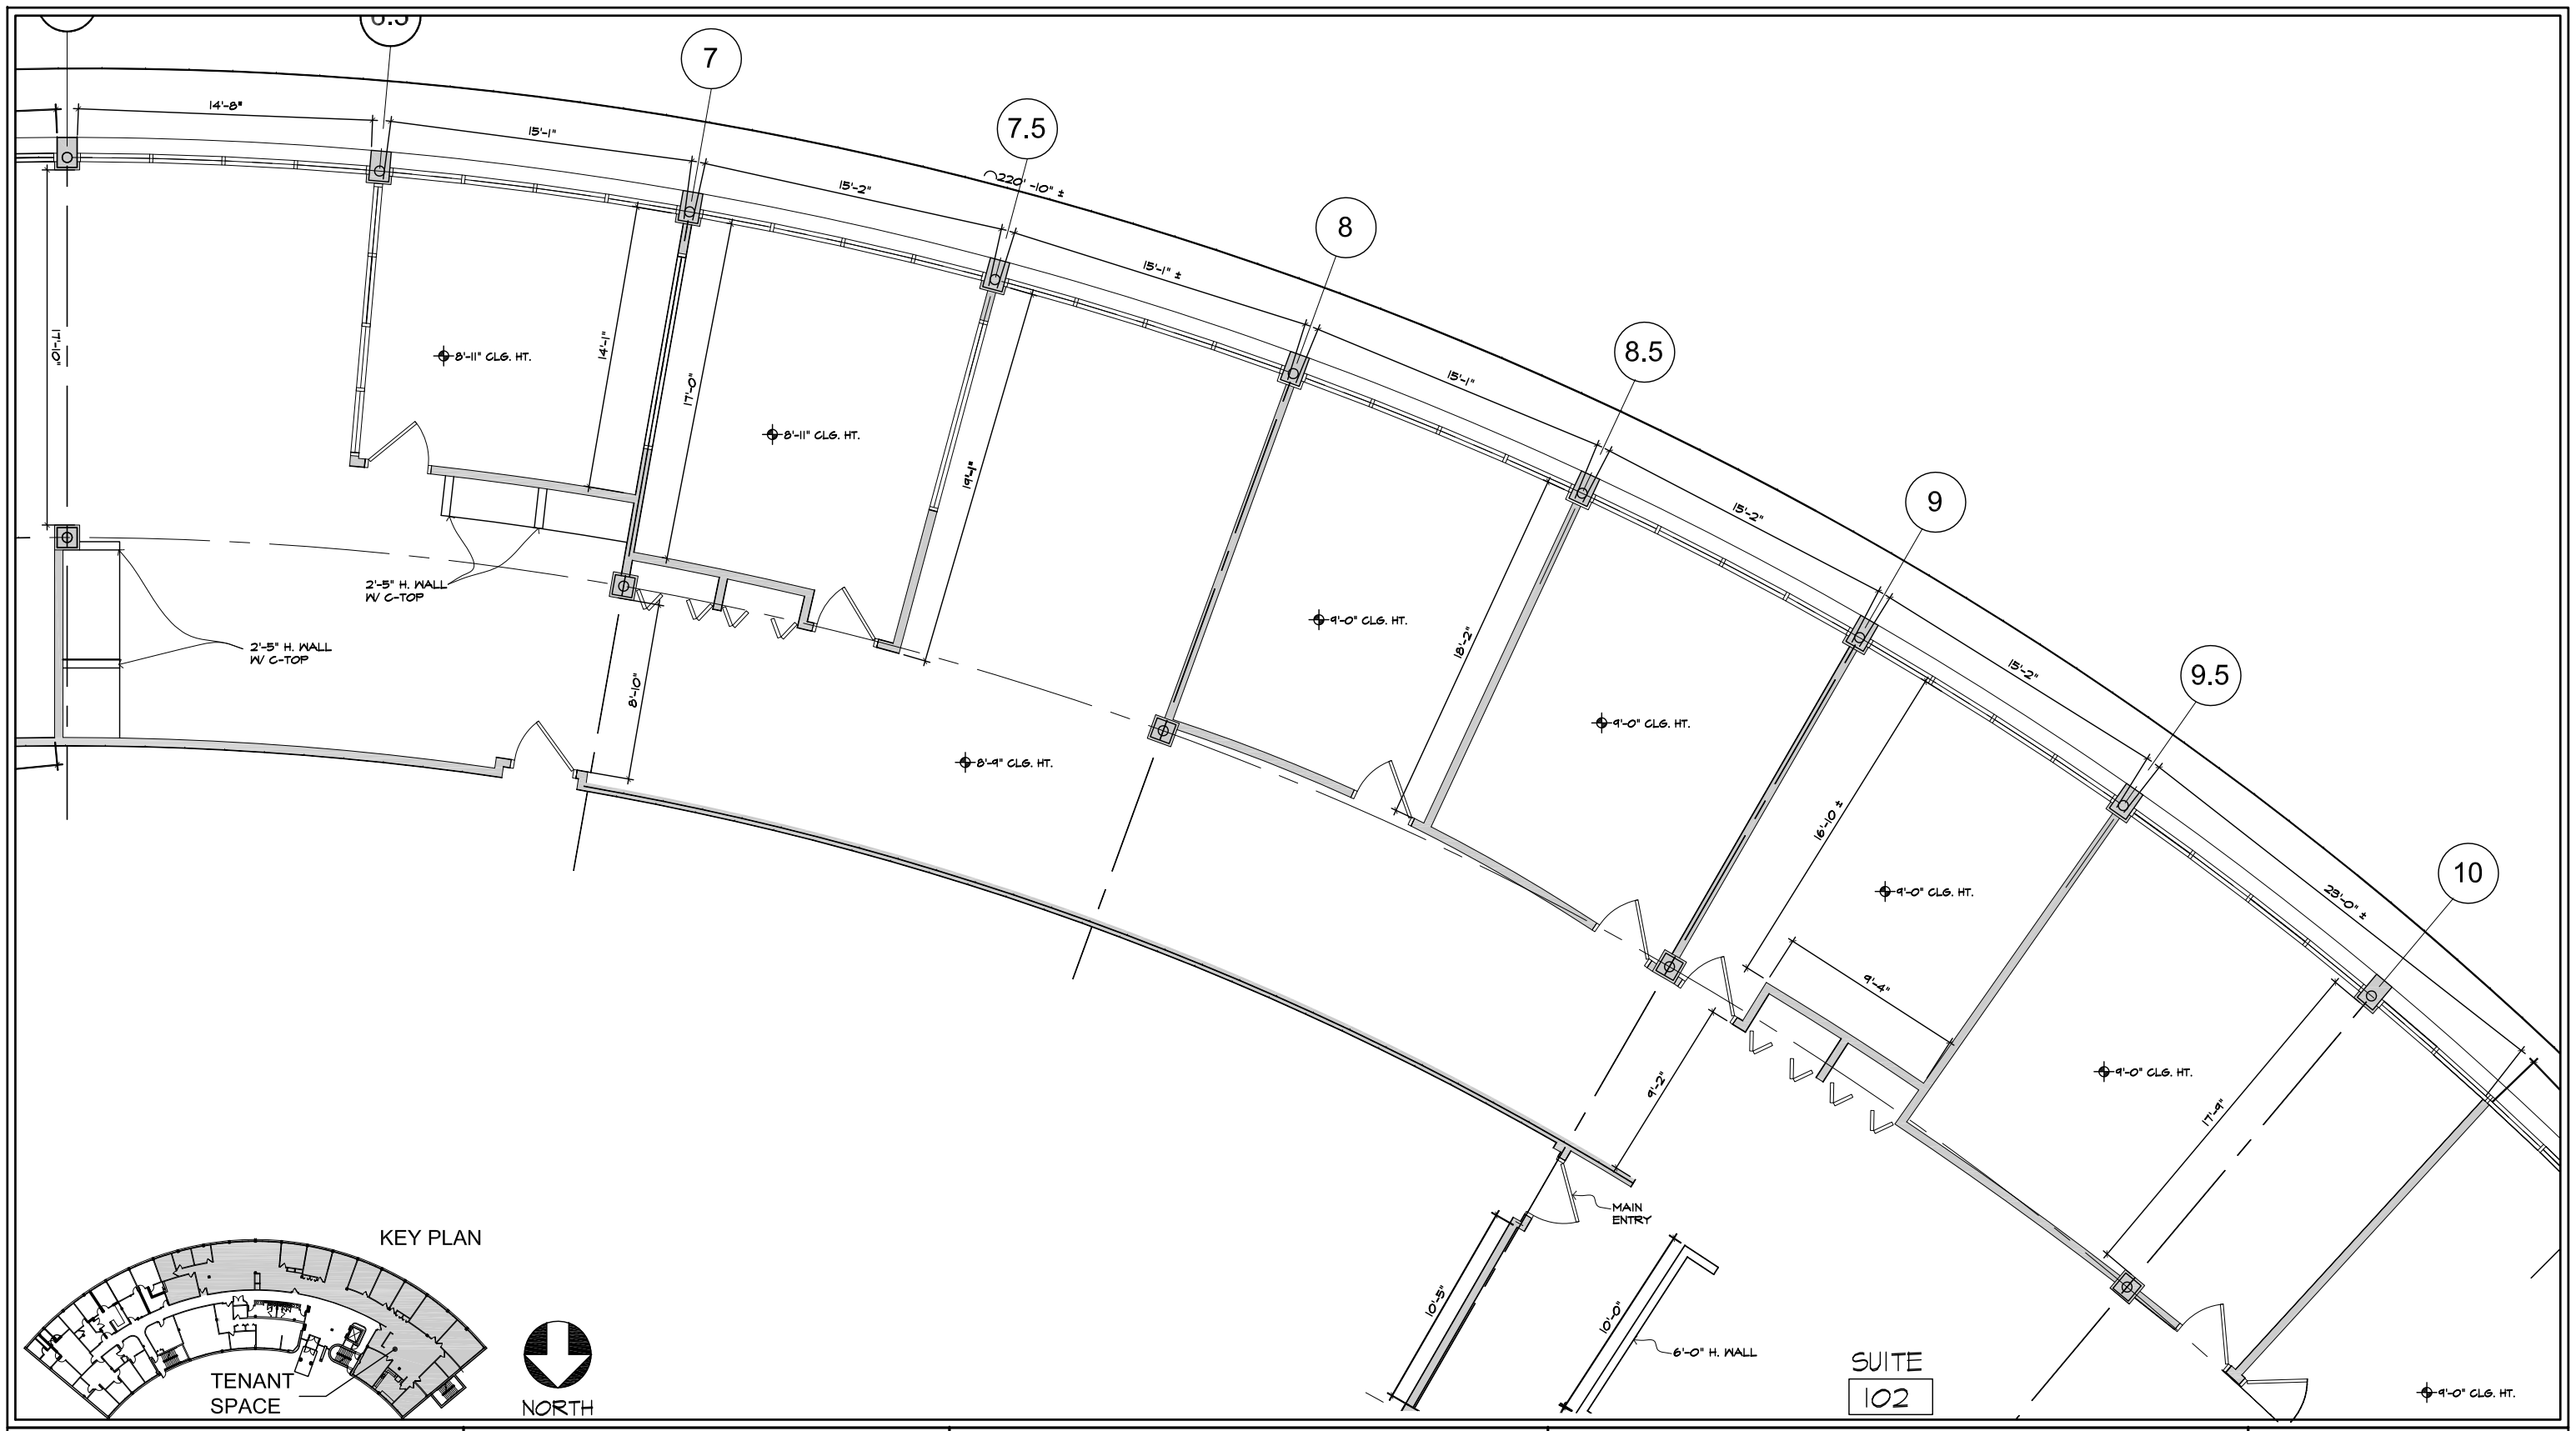

ARCHITECTURAL CONSORTIUM L.L.C.
901 North 3rd Street
Minneapolis, MN 55401
612-436-4030
Fax 612-692-9960

Prepared for:
WALLINGFORD PROPERTIES, CO.

CABRIOLE BUILDING

9531 78TH STREET
Eden Prairie, MN 55344


SUITE 102 (PARTIAL)

8,883 SF RENTABLE
SCALE: 1/8" = 1'-0"


PROJECT NUMBER:	06-1044-01
ISSUED DATE:	09/24/13
DRAWN BY:	MR
CHECKED BY:	KA

LP 102.2-R

Architectural Consortium, L.L.C. 2013

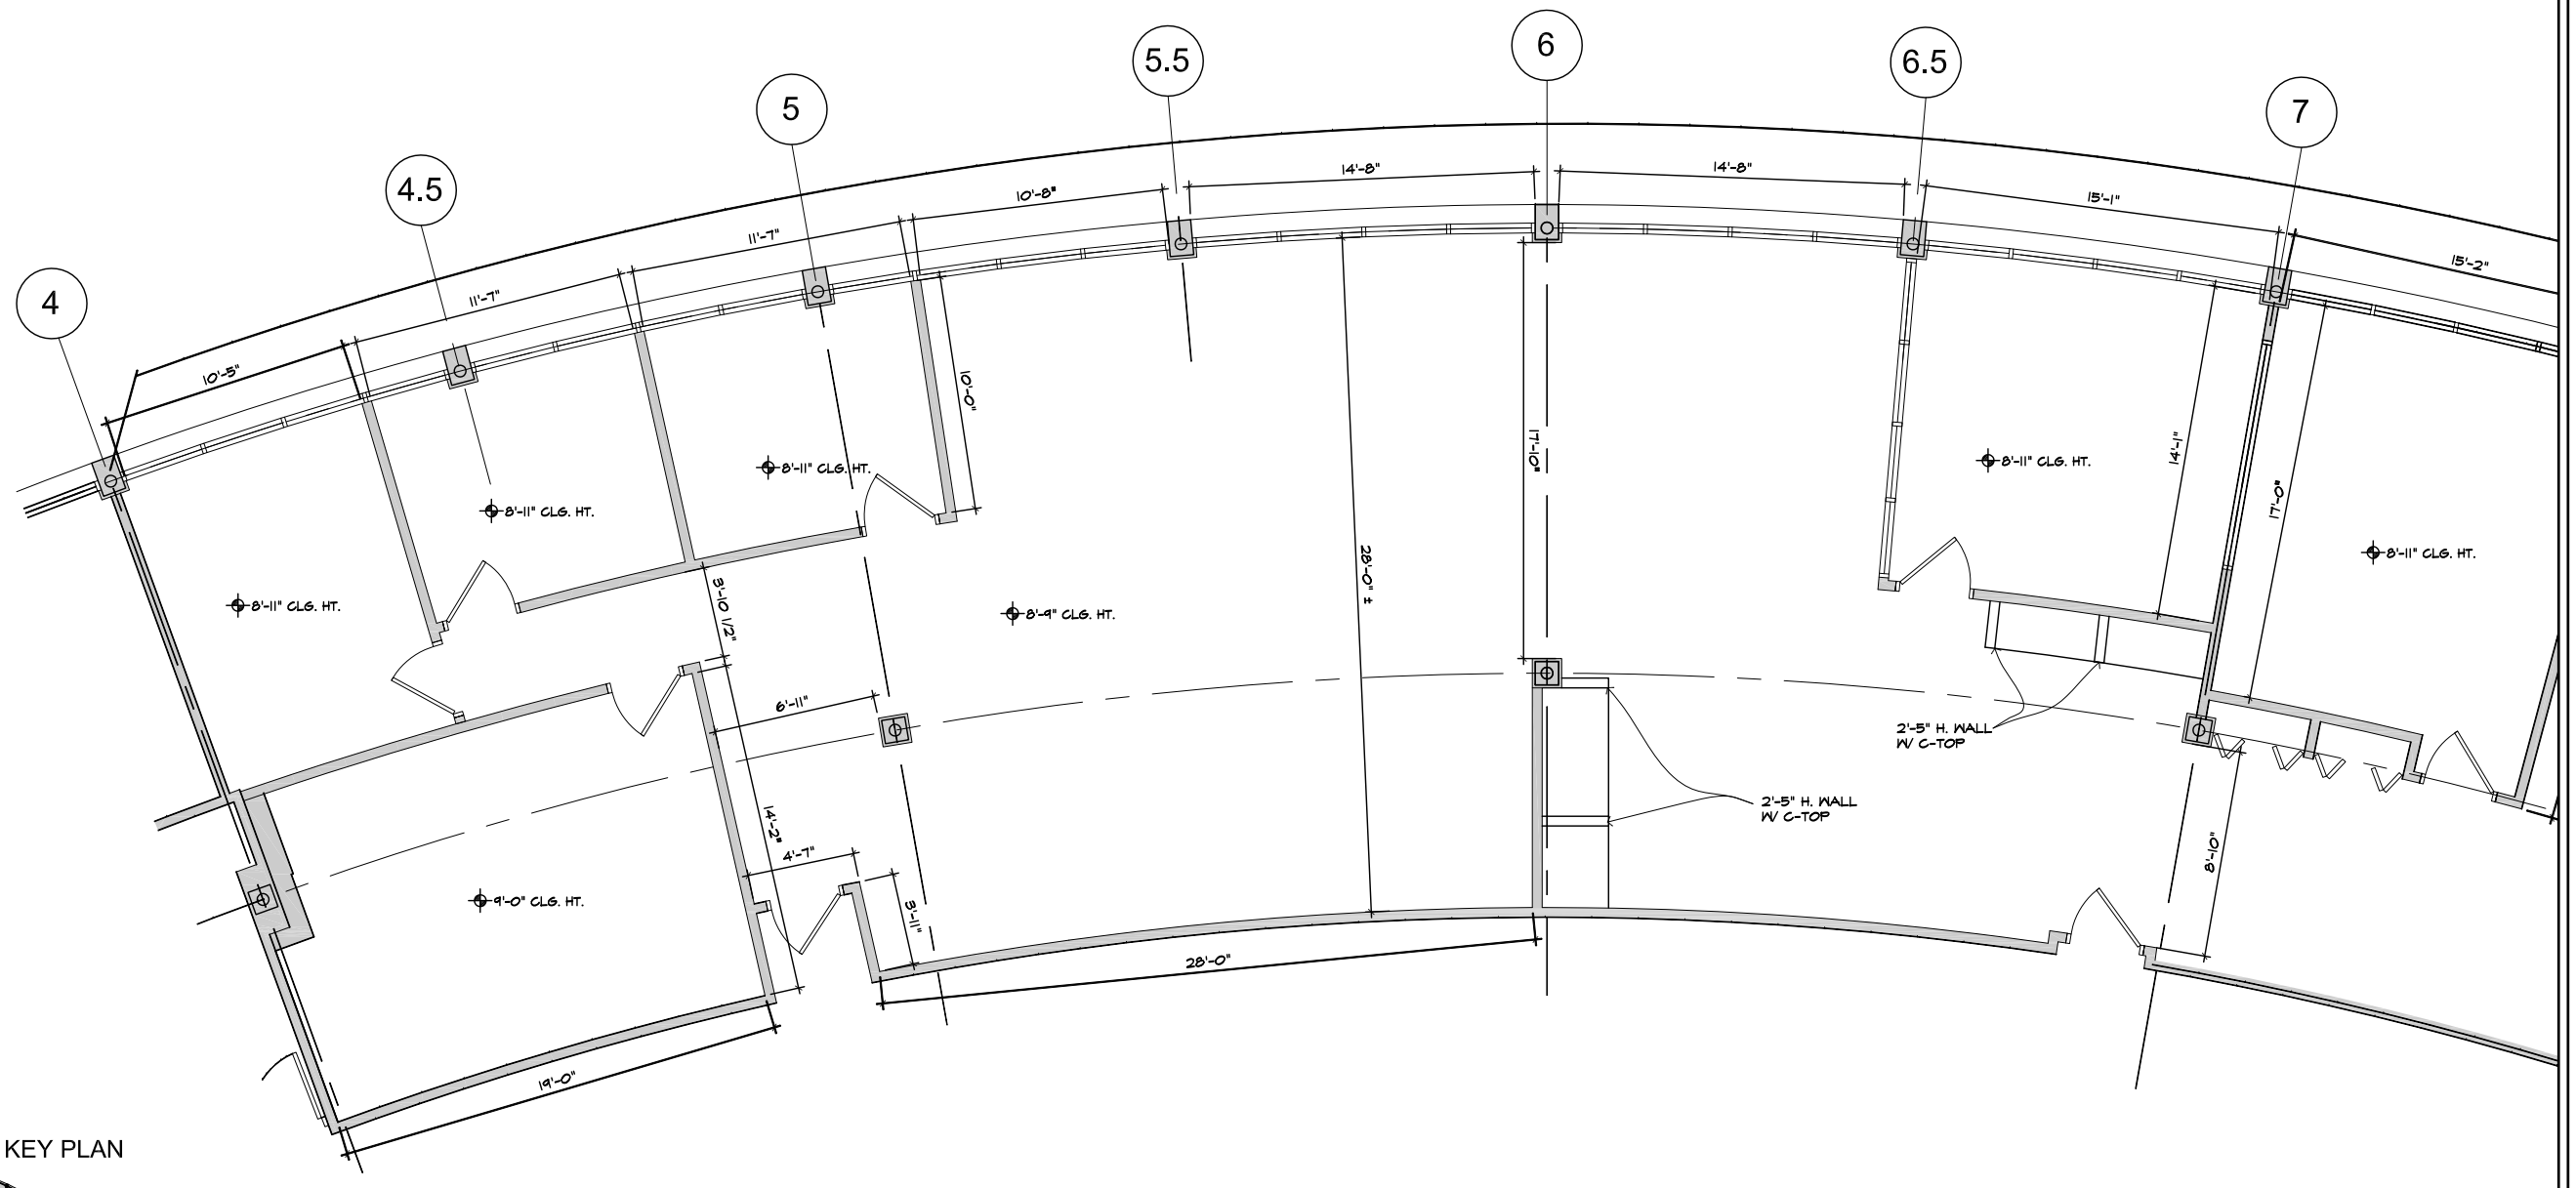

KEY PLAN

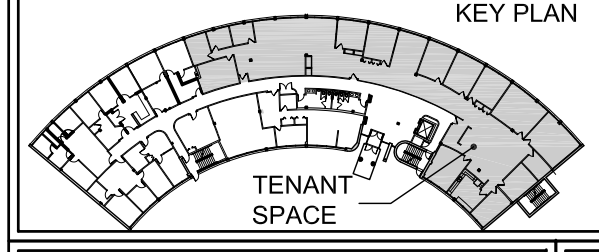

NORTH

ARCHITECTURAL CONSORTIUM L.L.C.
901 North 3rd Street
Minneapolis, MN 55401
612-436-4030
Fax 612-692-9960

Prepared for:
WALLINGFORD PROPERTIES, CO.

CABRIOLE BUILDING

9531 78TH STREET
Eden Prairie, MN 55344

SUITE 102 (PARTIAL)

8,883 SF RENTABLE
SCALE: 1/8" = 1'-0"

PROJECT NUMBER:	06-1044-01
ISSUED DATE:	09/24/13
DRAWN BY:	MR
CHECKED BY:	KA

LP 102.3-R

Architectural Consortium, L.L.C. 2013