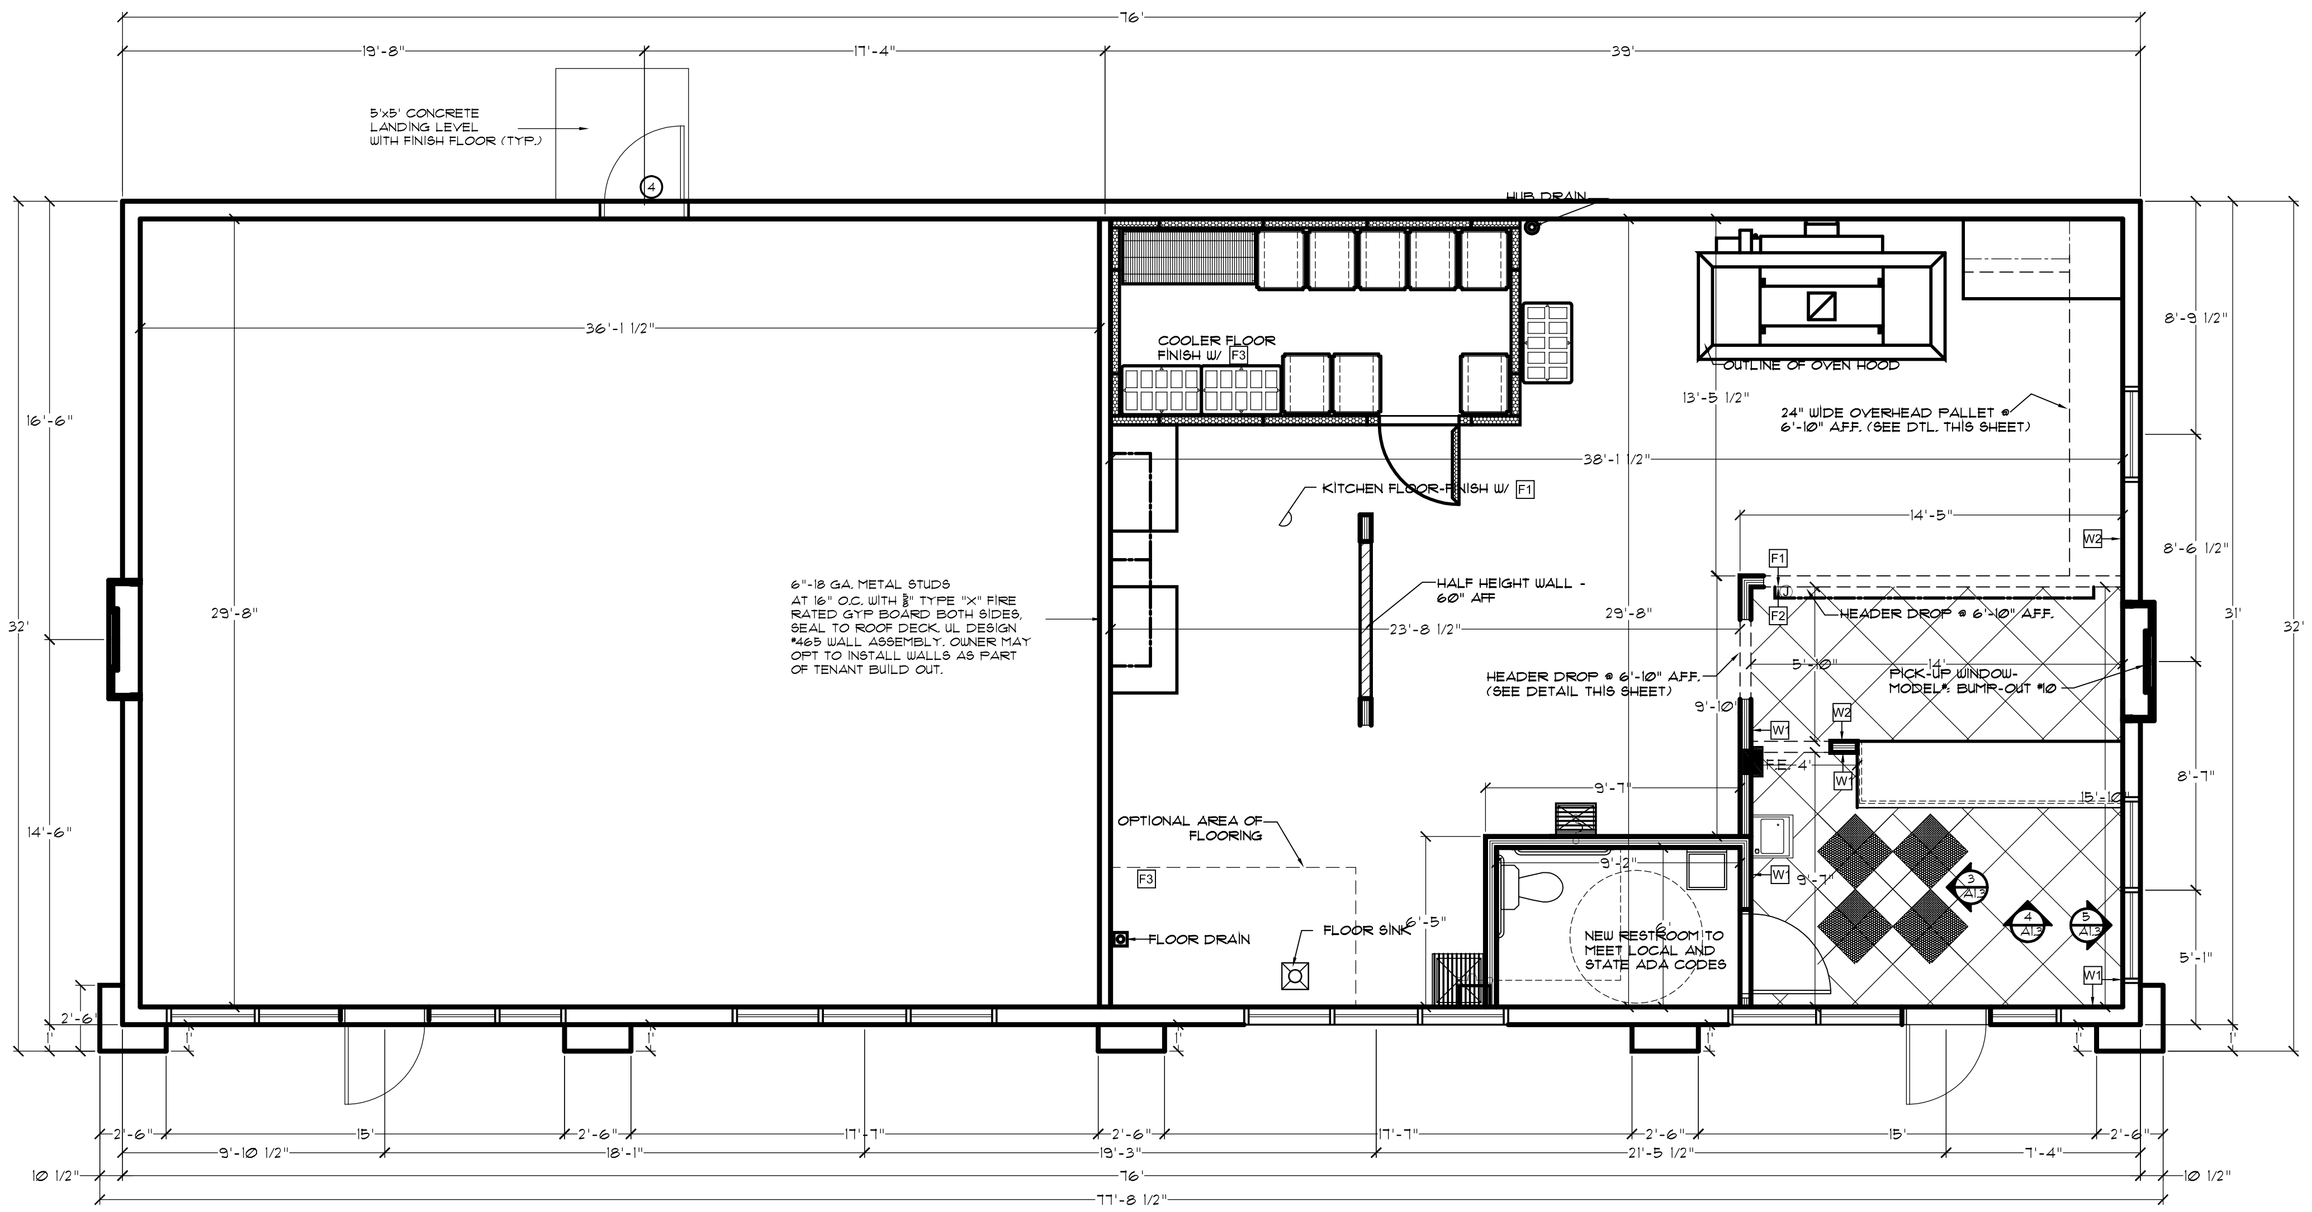

1 FLOOR PLAN

SCALE: 1/4" = 1'-0"

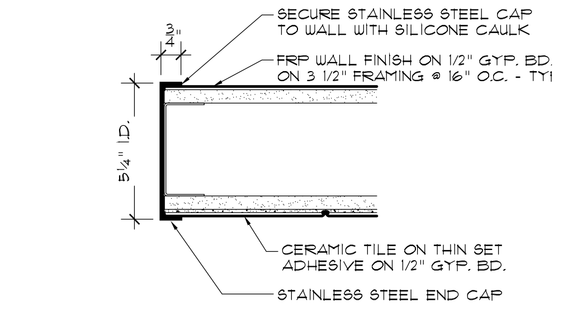

3 S.S END CAP SECTION

SCALE: 3" = 1'-0"

4 LOBBY FLOOR TILE PATTERN

SCALE: 1/4" = 1'-0"

DOOR SCHEDULE

	DOOR							FRAME				RATING	REMARKS
MARK	TYPE	WIDTH	HEIGHT	THICK	MAT.	GLASS	FINISH	TYPE	MATERIAL	FINISH	THICK.		
01	A	3'-0"	7'-0"	1 3/4"	ALUM.	INS. T.S.	DARK BRONZE	ALUM.	ALUM.	DARK BRONZE	4"		SINGLE STOREFRONT
02	B	3'-0"	7'-0"	1 3/4"	SOLID CORE WOOD		DARK BRONZE	H.M.	H.M.	DARK BRONZE	4"		SOLID CORE WOOD DOOR WITH CLOSER
03	A	3'-0"	7'-0"	1 3/4"	ALUM.	INS. T.S.	DARK BRONZE	ALUM.	ALUM.	DARK BRONZE	4"		DOUBLE STOREFRONT
04	B	3'-0"	7'-0"	1 3/4"	HOLLOW METAL		DARK BRONZE	H.M.	H.M.	DARK BRONZE	4"		HOLLOW METAL DOOR PAINTED

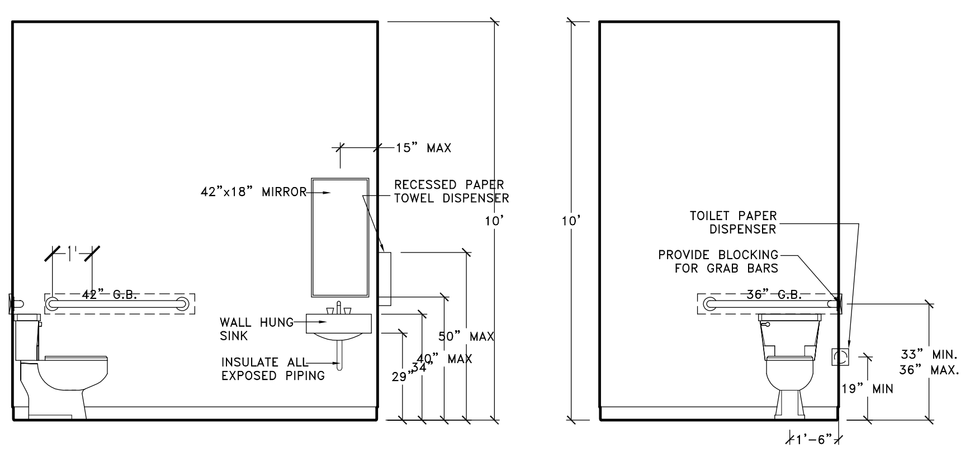

2 BATHROOM CLEARANCES

SCALE: 3/8" = 1'-0"

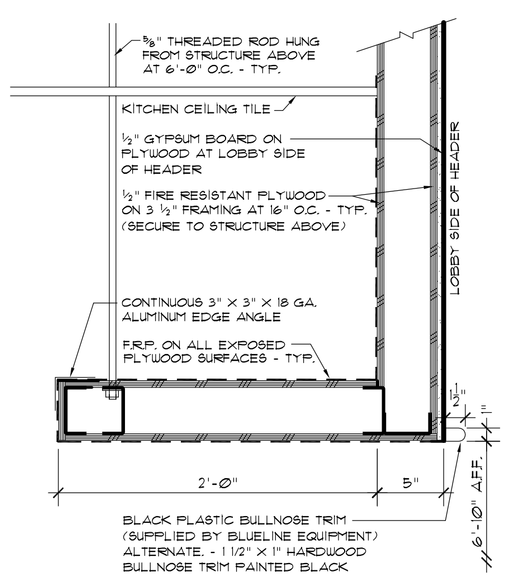

5 MENU HEADER SECTION

SCALE: 1 1/2" = 1'-0"

FINISH SCHEDULE

FINISH NOTES:
1. ALL KITCHEN WALL FINISHES ARE TYPE W2 WITH A 4" VINYL COVE BASE UNLESS NOTED OTHERWISE.
2. ALL LOBBY WALL FINISHES ARE TYPE W1 TO 6'-10" A.F.F. WITH GYP. BD. PAINTED P1 FROM 6'-10" A.F.F. TO CEILING UNLESS NOTED OTHERWISE. (SEE ELEVATIONS SHT. 2)
3. ALL RESTROOM WALL FINISHES ARE TYPE W2 UNLESS NOTED OTHERWISE.

FLOORING

F1 KITCHEN: VINYL COMPOSITE TILE 12"x12"x1/8", ARMSTRONG, STANDARD EXCELON IMPERIAL TEXTURE, 51941, POLAR WHITE.
CONTACT: www.armstrongfloors.com 800-233-3823

ALTERNATE: AZROCK, CORTINA COLORS, V-862, CLOUD WHITE.
CONTACT: www.azrock.com 800-366-2699

F2 LOBBY: VINYL COMPOSITE TILE [LOBBY] 24"x24" CHECKERBOARD PATTERN ON 45° ANGLE, 12"x12", ARMSTRONG, STANDARD EXCELON IMPERIAL TEXTURE, 51941 POLAR WHITE & 51910 CLASSIC BLACK W/FEATURE TILE, 56823, YELLOW II.
CONTACT: www.armstrongfloors.com 800-233-3823

WALL BASE: PROVIDE 4" VINYL COVE BASE, JOHNSONITE, 40 BLACK FOR ALL WALLS EXCEPT CERAMIC TILE WALL.
CONTACT: www.johnsonite.com 800-899-8916

UPGRADE FLOORING

F3 KITCHEN: 6"x6"x1/2" QUARRY TILE WITH 5"x6" 1/2" COVED TOP BASE, AMERICAN OLEAN, QUARRY NATURALS, N46 SHADOW GRAY, 3/8" GROUT JOINTS, BOSTIK, HYDROMENT, H144 MISTY GRAY.
CONTACT: www.aotile.com
CONTACT: www.bostik.com 800-726-7845

ALTERNATE: DALTILE, QUARRY TEXTURES, 0T03 ASHEN GRAY, GROUT W/MAPEI, 27 SILVER.
CONTACT: www.daltile.com 616-862-4748
CONTACT: www.mapei.com 800-426-2734

F5 LOBBY: CREATE 24" x 24" CHECKERBOARD PATTERN ON 45° ANGLE WITH DALTILE, 12" x 12", COLOUR SCHEME, ARCTIC WHITE SPECKLED B926 & BLACK SPECKLED B927, 3/16" GROUT JOINTS, HYDROMENT, H144 MISTY GRAY.
CONTACT: www.daltile.com 616-862-4748
CONTACT: www.bostik.com 800-726-7845

ALTERNATE: CREATE 24" x 24" CHECKERBOARD PATTERN ON 45° ANGLE WITH STONEPEAK CERAMICS, INC., 12" x 12", NEW BASICS, #USM1212016 FROST MATTE & #USM1212020 QUARTZ MATTE, 3/16" GROUT JOINTS, HYDROMENT, H144 MISTY GRAY.
CONTACT: www.stonepeakceramics.com 810-459-1009
CONTACT: www.bostik.com 800-726-7845

WALLS

W1 6" X 6" CERAMIC WALL TILE, OLYMPIA TILE / COLOUR AND DIMENSIONS BY TGT CERAMICS, WARM WHITE GLOSSY, GLOSSY BLACK GROUT W/BOSTIK, HYDROMENT, H144 MISTY GRAY.
CONTACT: www.olympiatile.com 800-667-8453
CONTACT: www.bostik.com 800-726-7845

ALTERNATES: DALTILE, SEMI GLOSS, 0100 WHITE & K111 BLACK. GROUT W/MAPEI, 27 SILVER.
CONTACT: www.daltile.com 616-862-4748
CONTACT: www.mapei.com 800-426-2734

AMERICAN OLEAN, BRIGHT, 0090 WHITE & 0049 GLOSS BLACK, GROUT W/MAPEI, 27 SILVER.
CONTACT: www.aotile.com
CONTACT: www.mapei.com 800-426-2734

WALL BASE: PROVIDE 4"h x 6"w SANITARY COVE BASE, FLORIDA TILE, BRIGHT, S-3419-5 BLACK, GROUT W/BOSTIK, HYDROMENT, H144 MISTY GRAY.
CONTACT: www.floridatile.com 800-352-8453
CONTACT: www.bostik.com 800-726-7845

ALTERNATE: DALTILE, SANITARY COVE BASE, K111 BLACK. GROUT W/MAPEI, 27 SILVER.
CONTACT: www.daltile.com 616-862-4748
CONTACT: www.mapei.com 800-426-2734

ALTERNATE: MARLITE, PVC BASE MOLDING, P200 BLACK.
CONTACT: www.marlite.com 800-377-1221

W2 FIBERGLASS REINFORCED POLYESTER PANEL [FRP], GLASBORD, 85 WHITE EMBOSSED, CLASS C.
CONTACT: www.cranecomposites.com 800-435-0080

W3 FIBERGLASS REINFORCED POLYESTER PANEL [FRP], MATREX ST, 1130 COTTON WHITE
CONTACT: www.cranecomposites.com 800-435-0080

CEILINGS

C1 KITCHEN CEILING - 24" x48" x1/2" LAY-IN PANEL, UNITED STATES GYPSUM (USG), SHEETROCK, CLIMAPLUS, 3270 WHITE, VINYL FINISH.
CONTACT: www.usg.com 800-950-3839

C2 LOBBY CEILING - 24" x24" x5/8" LAY-IN PANEL, ARMSTRONG, DUNE 1774, WHITE, TEGULAR EDGE DETAIL.
CONTACT: www.armstrong.com/ceilings 877-276-7876
ALTERNATE: CERTAIN TEED, CASHMERE, CM-454 WHITE W/REVEAL EDGE.
CONTACT: www.certainteed.com 800-233-8990
ALTERNATE: USG, ECLIPSE CLIMAPLUS, SLT EDGE, 76775 WHITE.
CONTACT: www.usg.com 800-950-3839
NOTE: PROVIDE MATCHING TEE GRID SYSTEM

PAINT

P1 BENJAMIN MOORE, INTERIOR READY MIXED, I-79 ATRIUM WHITE.
CONTACT: www.benjaminmoore.com 800-344-0400
NOTE: USE BENJAMIN MOORE ECO SPEC EGGSHELL ENAMEL 223 FOR INTERIOR. USE BENJAMIN MOORE EGGSHELL FINISH HOUSE PAINT FOR EXTERIOR.

GENERAL NOTES

1. ALL WORK SHALL CONFORM TO ALL FEDERAL, STATE AND MUNICIPAL CODES HAVING JURISDICTION OVER THIS PROJECT.
2. CONTRACTOR SHALL VISIT THE SITE PRIOR TO CONTRACT TO VERIFY EXISTING FIELD CONDITIONS. ALL EXISTING DIMENSIONS SHALL BE VERIFIED AND/OR GENERAL CONTRACTOR SHALL BE RESPONSIBLE FOR SAME.
3. ANY VARIATIONS OF THE DRAWINGS TO BE APPROVED BY LITTLE CAESAR'S ARCHITECTURAL DEPARTMENT (313) 983-6000.
4. GENERAL CONTRACTOR TO RECEIVE, UNLOAD AND INSTALL ALL KITCHEN EQUIPMENT. FINISH MATERIALS AND ALL OTHER ITEMS DELIVERED TO STORE LOCATION.
5. GENERAL CONTRACTOR TO PROVIDE A MINIMUM OF ONE FIRE EXTINGUISHER IN COMPLINCE WITH THE LOCAL FIRE MARSHAL. LOCATION & QUANTITY OF FIRE EXTINGUISHER(S) TO BE DETERMINED BY THE FIRE MARSHAL.
6. PROVIDE NON COMBUSTABLE PLYWOOD BACKING IN LIEU OF GYPSUM BOARD AS BACKING FOR WALL MOUNTED WIRE SHELVES FROM 42" A.F.F. TO 90" A.F.F. SEE FLOOR/EQUIPMENT PLAN FOR SHELF LOCATIONS & WALL FINISH.
7. OVEN TO BE SET IN PLACE PRIOR TO INSTALLATION OF COUNTERS.
8. QUARRY TILE TO BE SEALED WITH SILICONE SEALANT.
9. WALL PARTITION KEY:
   - TYP. INTERIOR PARTITION WALL, 1/2" GYPSUM BOARD EACH SIDE OF 1 1/2" x 3 1/2" 20 GA. METAL STUDS AT 16" O.C. WITH INDICATED FINISH.
   - EXISTING WALL
   - EXISTING WALL TO BE REMOVED [SHOWN DASHED]
   - HALF HEIGHT WALL [60" AFF]
10. EQUIPMENT INDICATOR — INTERIOR FINISH INDICATOR
11. INDICATES PHONE LOCATION ON FLOOR/EQUIPMENT PLAN.

Revisions
--

LittleCaesar ENTERPRISES, INC.
©2553 JOOR RD.
CENTRAL, LOUISIANA 70818

MARK P. MATTHEWS REG. No. 6114 STATE OF LOUISIANA REGISTERED ARCHITECT

MARK MATTHEWS AIA • ARCHITECT
11508 Cloverland Ct. • Baton Rouge, LA • 70809 • (225) 766-5011

Date 11-01-2013
Drawn JPD
Checked MPM
Job Number --
Sheet A1.1