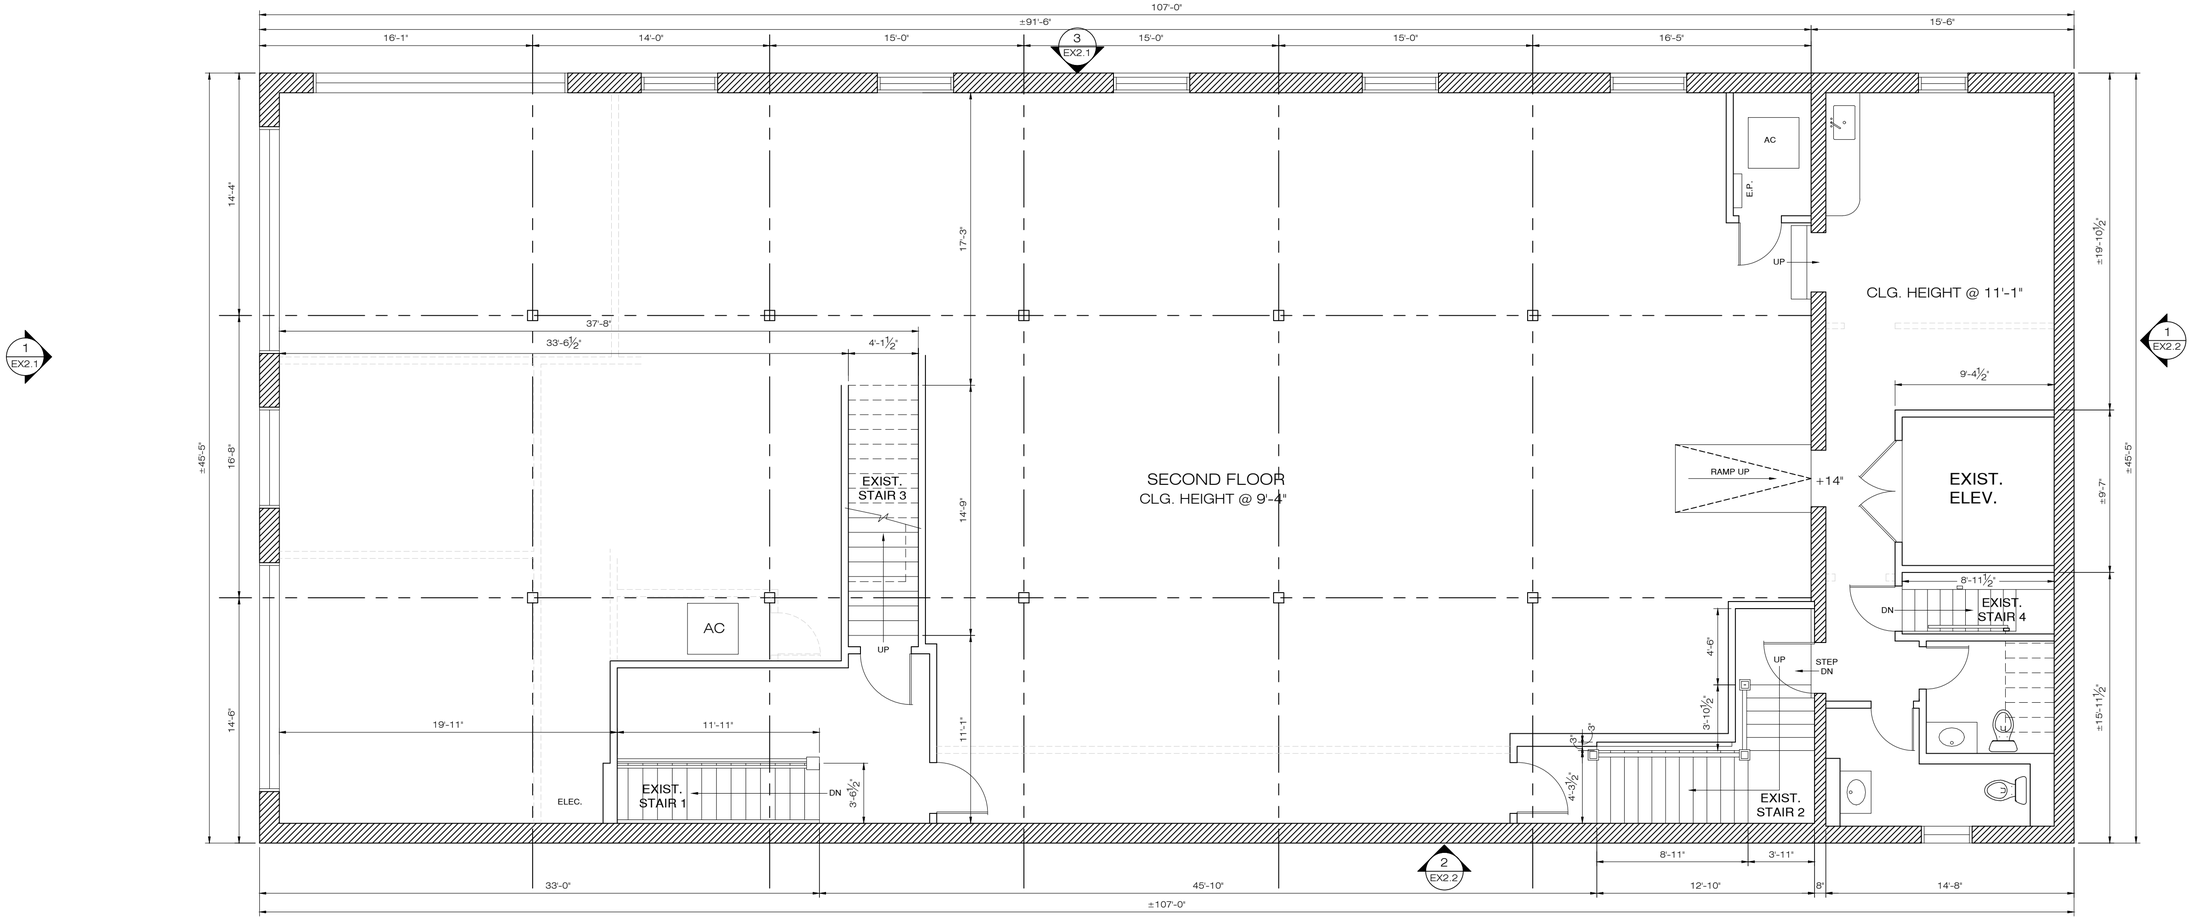

2 EX1.1 EXISTING SECOND FLOOR PLAN

SCALE: 3/16" = 1'-0"