VGA

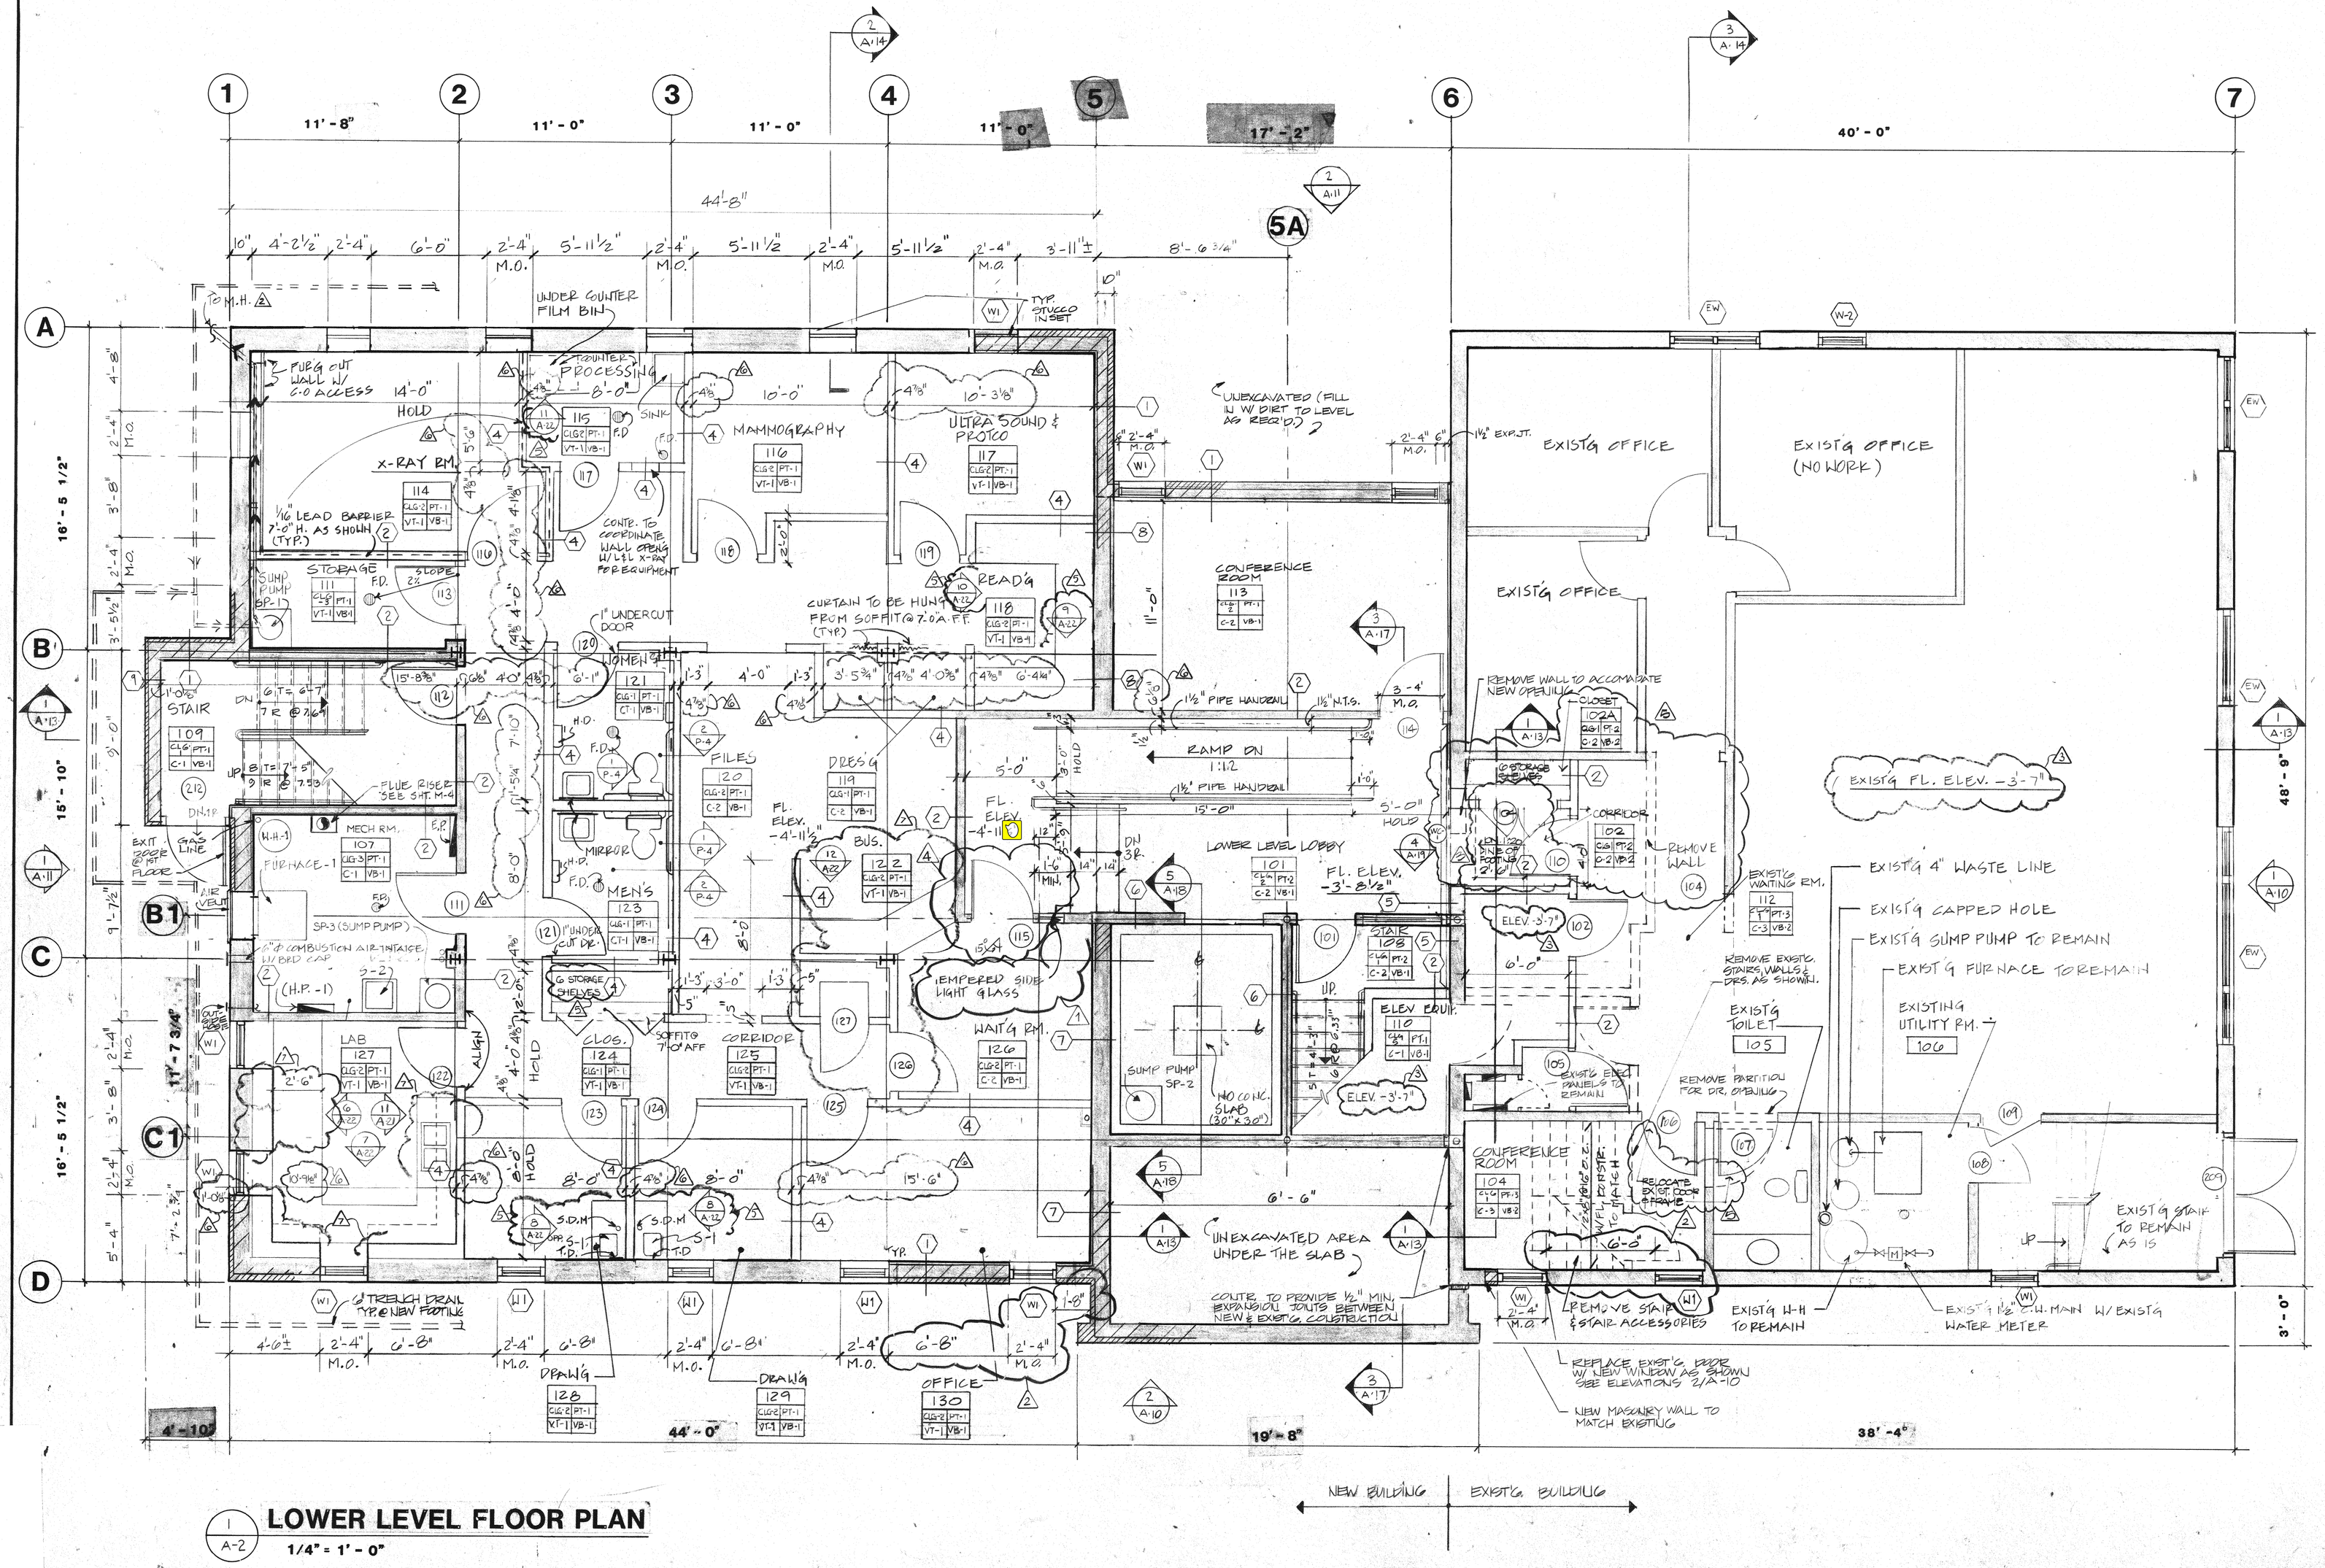

1/A-2 LOWER LEVEL FLOOR PLAN

1/4" = 1' - 0"

ACTUAL NORTH

PLAN NORTH

NOTES:

The drawings are intended to convey design intent for proposed new construction and existing conditions as visible. Each bidder shall notify the Architect at once of any discrepancies between the drawings and existing conditions. Each bidder shall make allowance in his bid for minor discrepancies from the drawings uncovered during the demolition of existing finish surfaces.

7	GENERAL REVISION	01-28-91
6	DIMENSIONS CLARIFIED	12-27-90
5	TENANT WORK ADDENDUM 1	11-05-90
4	REVISED PER VILLAGE REVIEW	10.23.90
	ISSUED FOR TENANT WORK	10.01.90
3	REVISED TO FIELD ELEVATIONS	08.06.90
	REVISIONS - WINDOW LOC. & WEST FACE	7-3-90
2	WINDOW REVISIONS	5.9.90
	ISSUED FOR CONSTRUCTION	4-20-90
1	REVISED AS SHOWN	4/11/90
	ISSUED FOR REVISED BID	3-27-90
	ISSUED FOR BLDG. PERMIT	3.19.90
	ISSUED FOR BIDS	2/9/90
	DESCRIPTION	DATE

CLIENT: **DR. SHEIKH**

PROJECT: **DR. SHEIKH'S CLINIC**
7234 WEST OGDEN AVENUE
RIVERSIDE, ILLINOIS

TITLE: **LOWER LEVEL FLOOR PLAN**

VED GUPTA & ASSOCIATES

ARCHITECTS, ENGINEERS & INTERIOR DESIGNERS
220 S. STATE ST., CHICAGO, ILLINOIS 60604
922-0224 357-1655

PROJ. NO.	DRN. BY	DRWG. NO.
8911	JMH DAM	A-2
DATE 2.9.90	SCALE 1/4"=1'-0"	