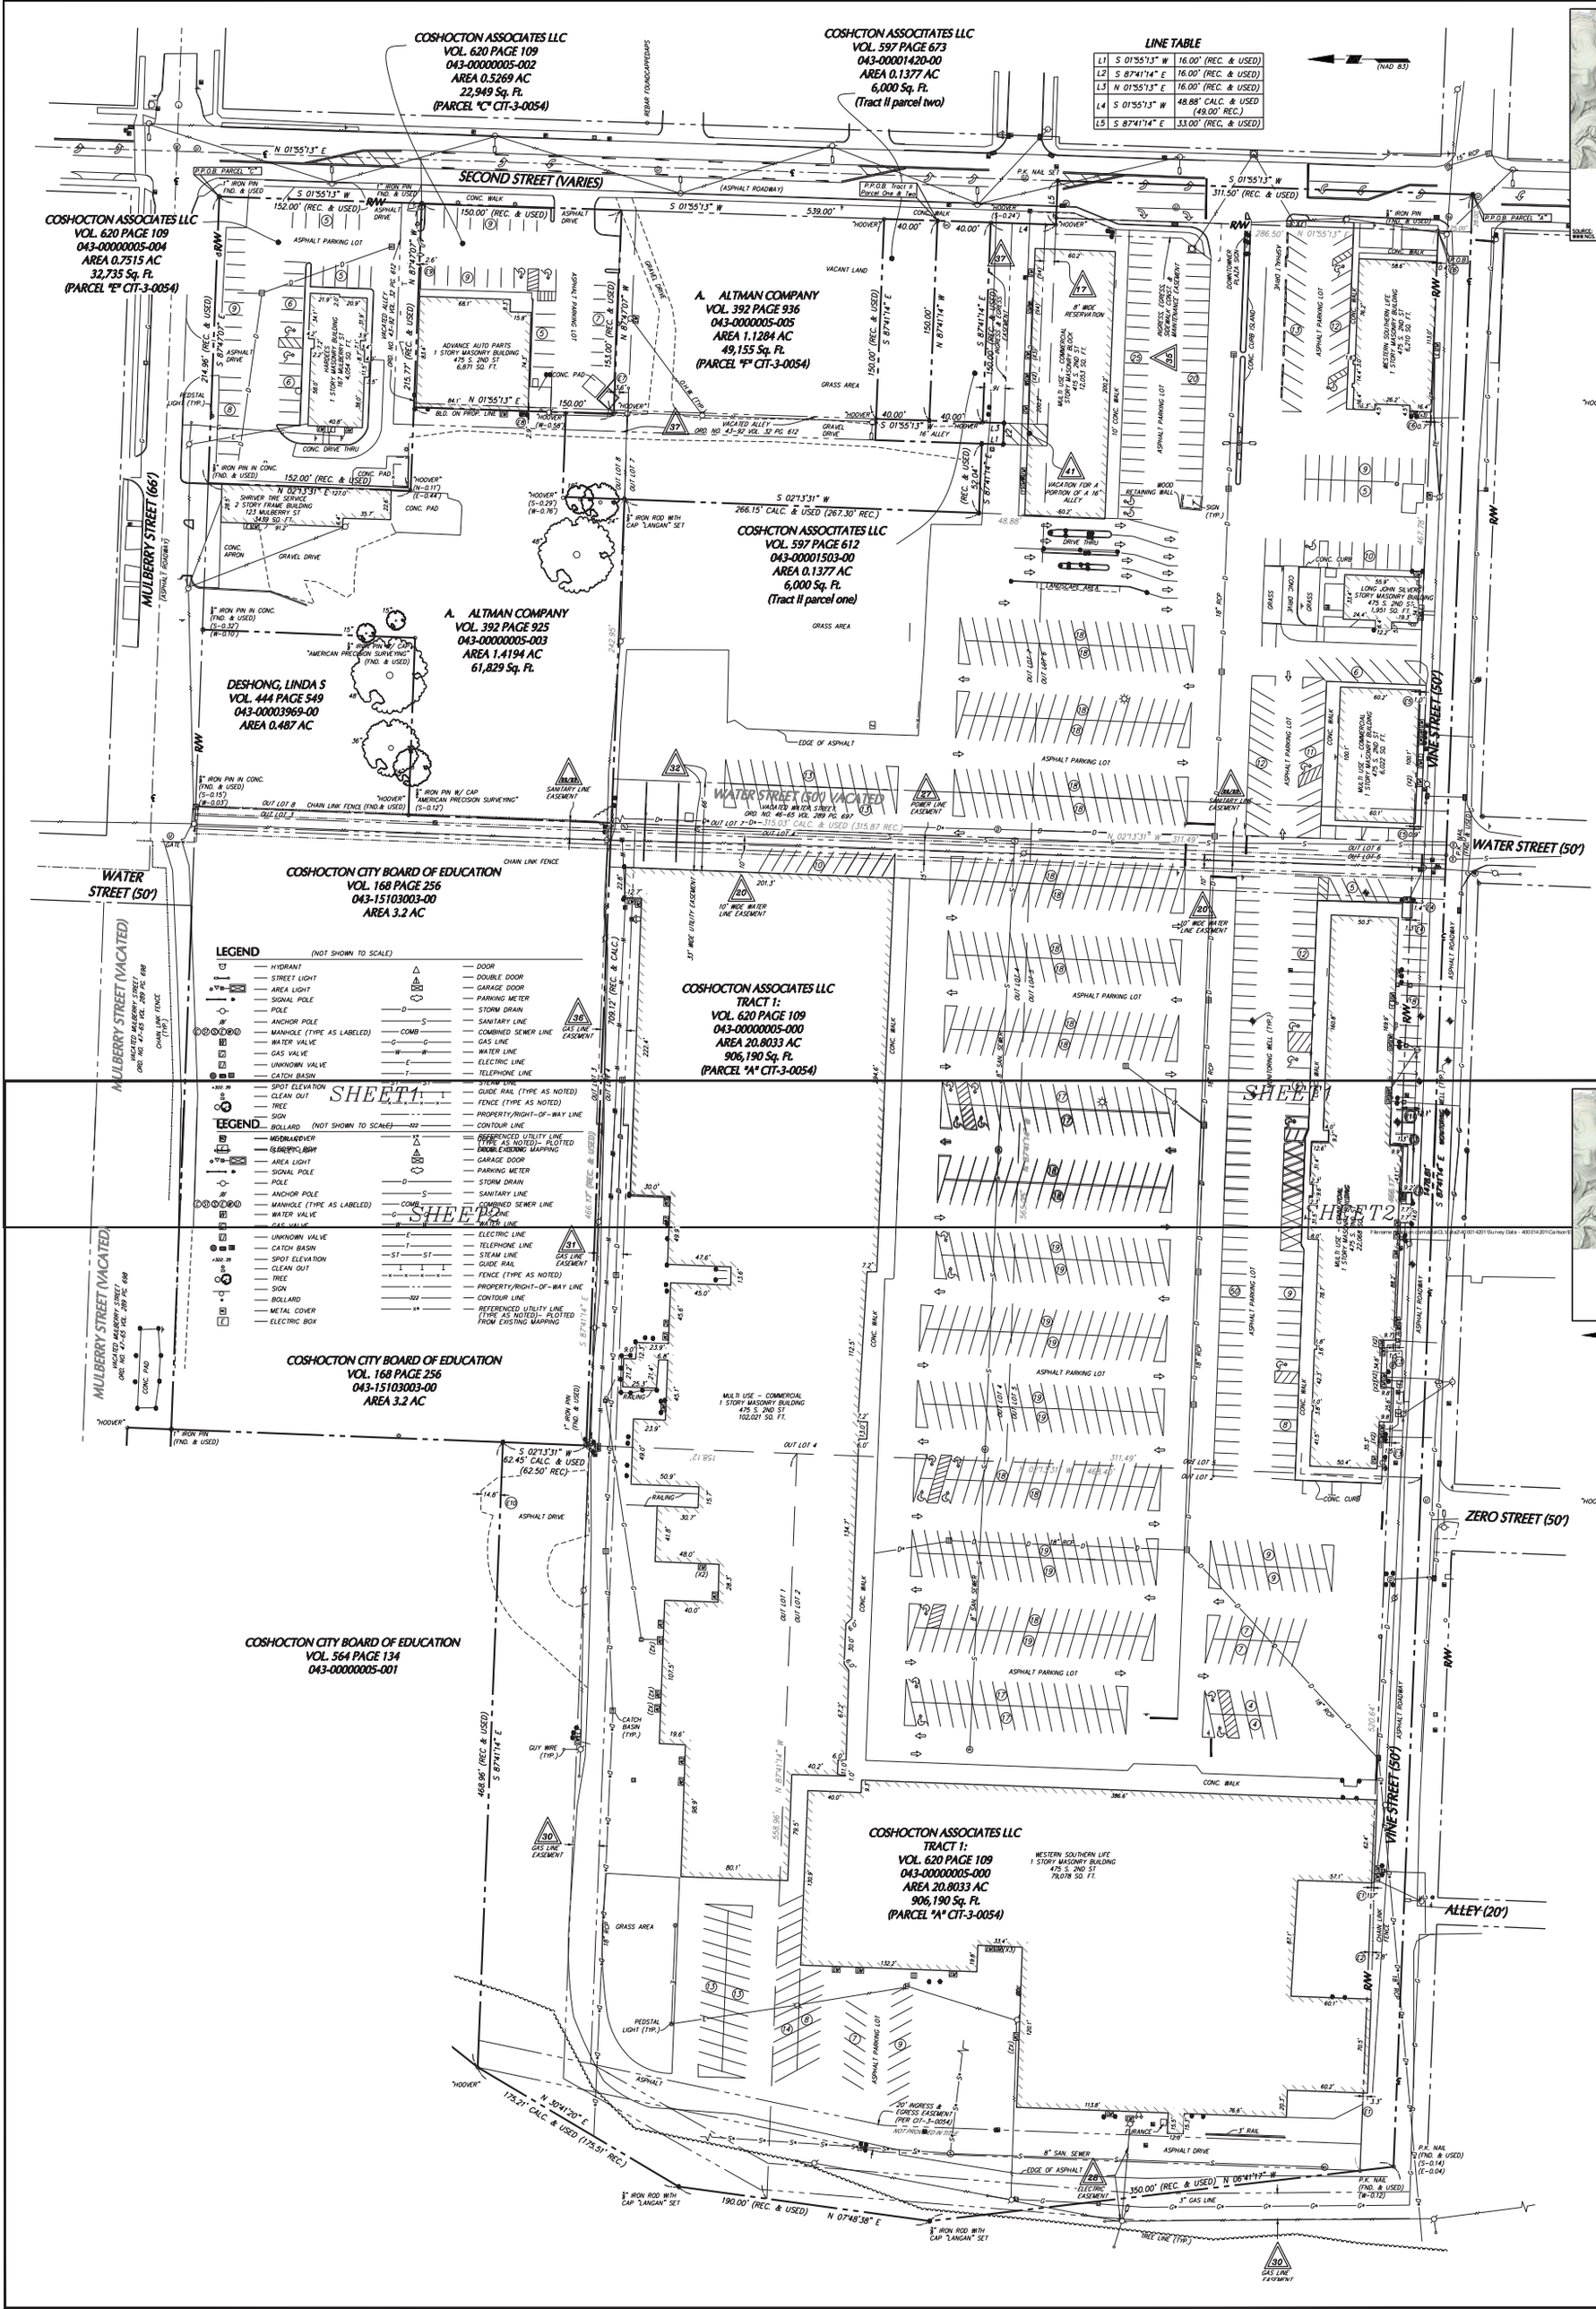
LINE TABLE
L1 S 01°55'13" W 16.00' (REC. & USED)
L2 S 87°41'14" E 16.00' (REC. & USED)
L3 N 01°55'13" E 16.00' (REC. & USED)
L4 S 01°55'13" W 48.88' CALC. & USED (49.00' REC.)
L5 S 87°41'14" E 33.00' (REC. & USED)
COSHOCTON ASSOCIATES LLC
VOL. 620 PAGE 109
043-00000005-002
AREA 0.5269 AC
22,949 Sq. Ft.
(PARCEL "C" CIT-3-0054)
COSHCTON ASSOCIATES LLC
VOL. 597 PAGE 673
043-00001420-00
AREA 0.1377 AC
6,000 Sq. Ft.
(Tract II parcel two)
SECOND STREET (VARIES)
COSHOCTON ASSOCIATES LLC
VOL. 620 PAGE 109
043-00000005-004
AREA 0.7515 AC
32,735 Sq. Ft.
(PARCEL "E" CIT-3-0054)
A. ALTMAN COMPANY
VOL. 392 PAGE 936
043-0000005-005
AREA 1.1284 AC
49,155 Sq. Ft.
(PARCEL "F" CIT-3-0054)
COSHCTON ASSOCIATES LLC
VOL. 597 PAGE 612
043-00001503-00
AREA 0.1377 AC
6,000 Sq. Ft.
(Tract II parcel one)
A. ALTMAN COMPANY
VOL. 392 PAGE 925
043-00000005-003
AREA 1.4194 AC
61,829 Sq. Ft.
DESHONG, LINDA S
VOL. 444 PAGE 549
043-00003969-00
AREA 0.487 AC
MULBERRY STREET (66')
WATER STREET (50')
WATER STREET (VACATED)
VINE STREET (50')
ZERO STREET (50')
ALLEY (20')
COSHOCTON CITY BOARD OF EDUCATION
VOL. 168 PAGE 256
043-15103003-00
AREA 3.2 AC
COSHOCTON ASSOCIATES LLC
TRACT 1:
VOL. 620 PAGE 109
043-00000005-000
AREA 20.8033 AC
906,190 Sq. Ft.
(PARCEL "A" CIT-3-0054)
COSHOCTON CITY BOARD OF EDUCATION
VOL. 564 PAGE 134
043-00000005-001
LEGEND (NOT SHOWN TO SCALE)
SHEET 1
SHEET 2