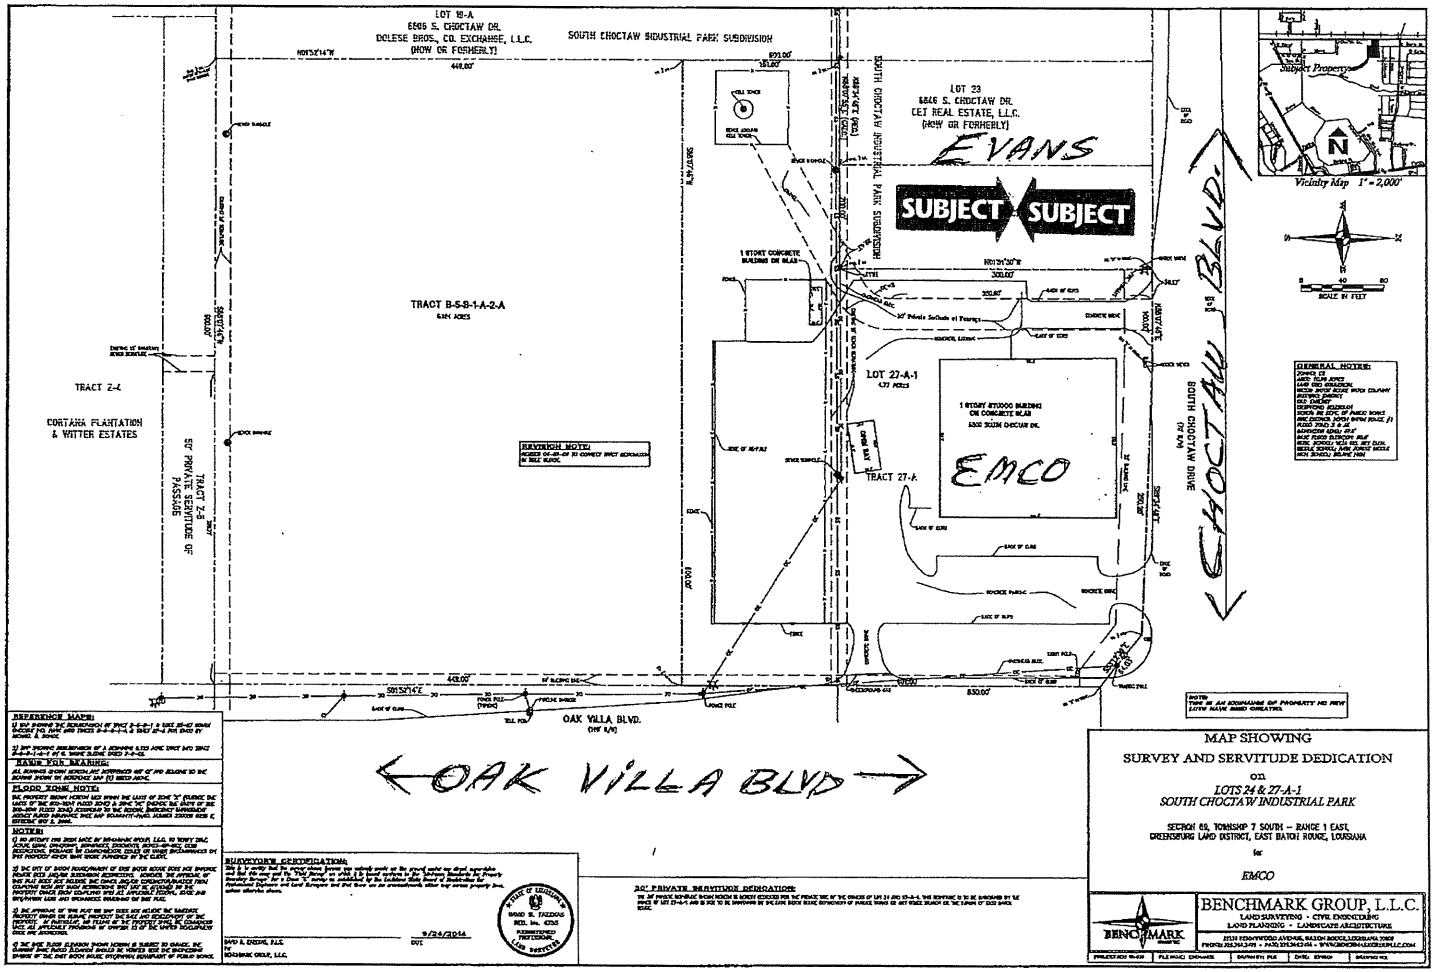
LOT 19-A
6606 S. CHOCTAW DR.
DOLESE BROS., CO. EXCHANGE, L.L.C.
(NOW OR FORMERLY)
SOUTH CHOCTAW INDUSTRIAL PARK SUBDIVISION
LOT 23
6646 S. CHOCTAW DR.
CET REAL ESTATE, L.L.C.
(NOW OR FORMERLY)
EVANS
SUBJECT
SUBJECT
TRACT B-5-B-1-A-2-A
TRACT Z-4
CORTANA PLANTATION & WITTER ESTATES
TRACT Z-5
50' PRIVATE SERVITUDE OF PASSAGE
LOT 27-A-1
TRACT 27-A
EMCO
SOUTH CHOCTAW DRIVE
CHOCTAW BLVD.
OAK VILLA BLVD.
OAK VILLA BLVD
Subject Property
Vicinity Map 1" = 2,000'
SCALE IN FEET
GENERAL NOTES:
REFERENCE MAPS:
RATIO FOR BEARING:
FLOOD ZONE NOTE:
NOTES:
SURVEYOR'S CERTIFICATION:
30' PRIVATE SERVITUDE DEDICATION:
MAP SHOWING
SURVEY AND SERVITUDE DEDICATION
on
LOTS 24 & 27-A-1
SOUTH CHOCTAW INDUSTRIAL PARK
SECTION 69, TOWNSHIP 7 SOUTH – RANGE 1 EAST,
GREENSBURG LAND DISTRICT, EAST BATON ROUGE, LOUISIANA
for
EMCO
BENCHMARK GROUP, L.L.C.
LAND SURVEYING · CIVIL ENGINEERING
LAND PLANNING · LANDSCAPE ARCHITECTURE