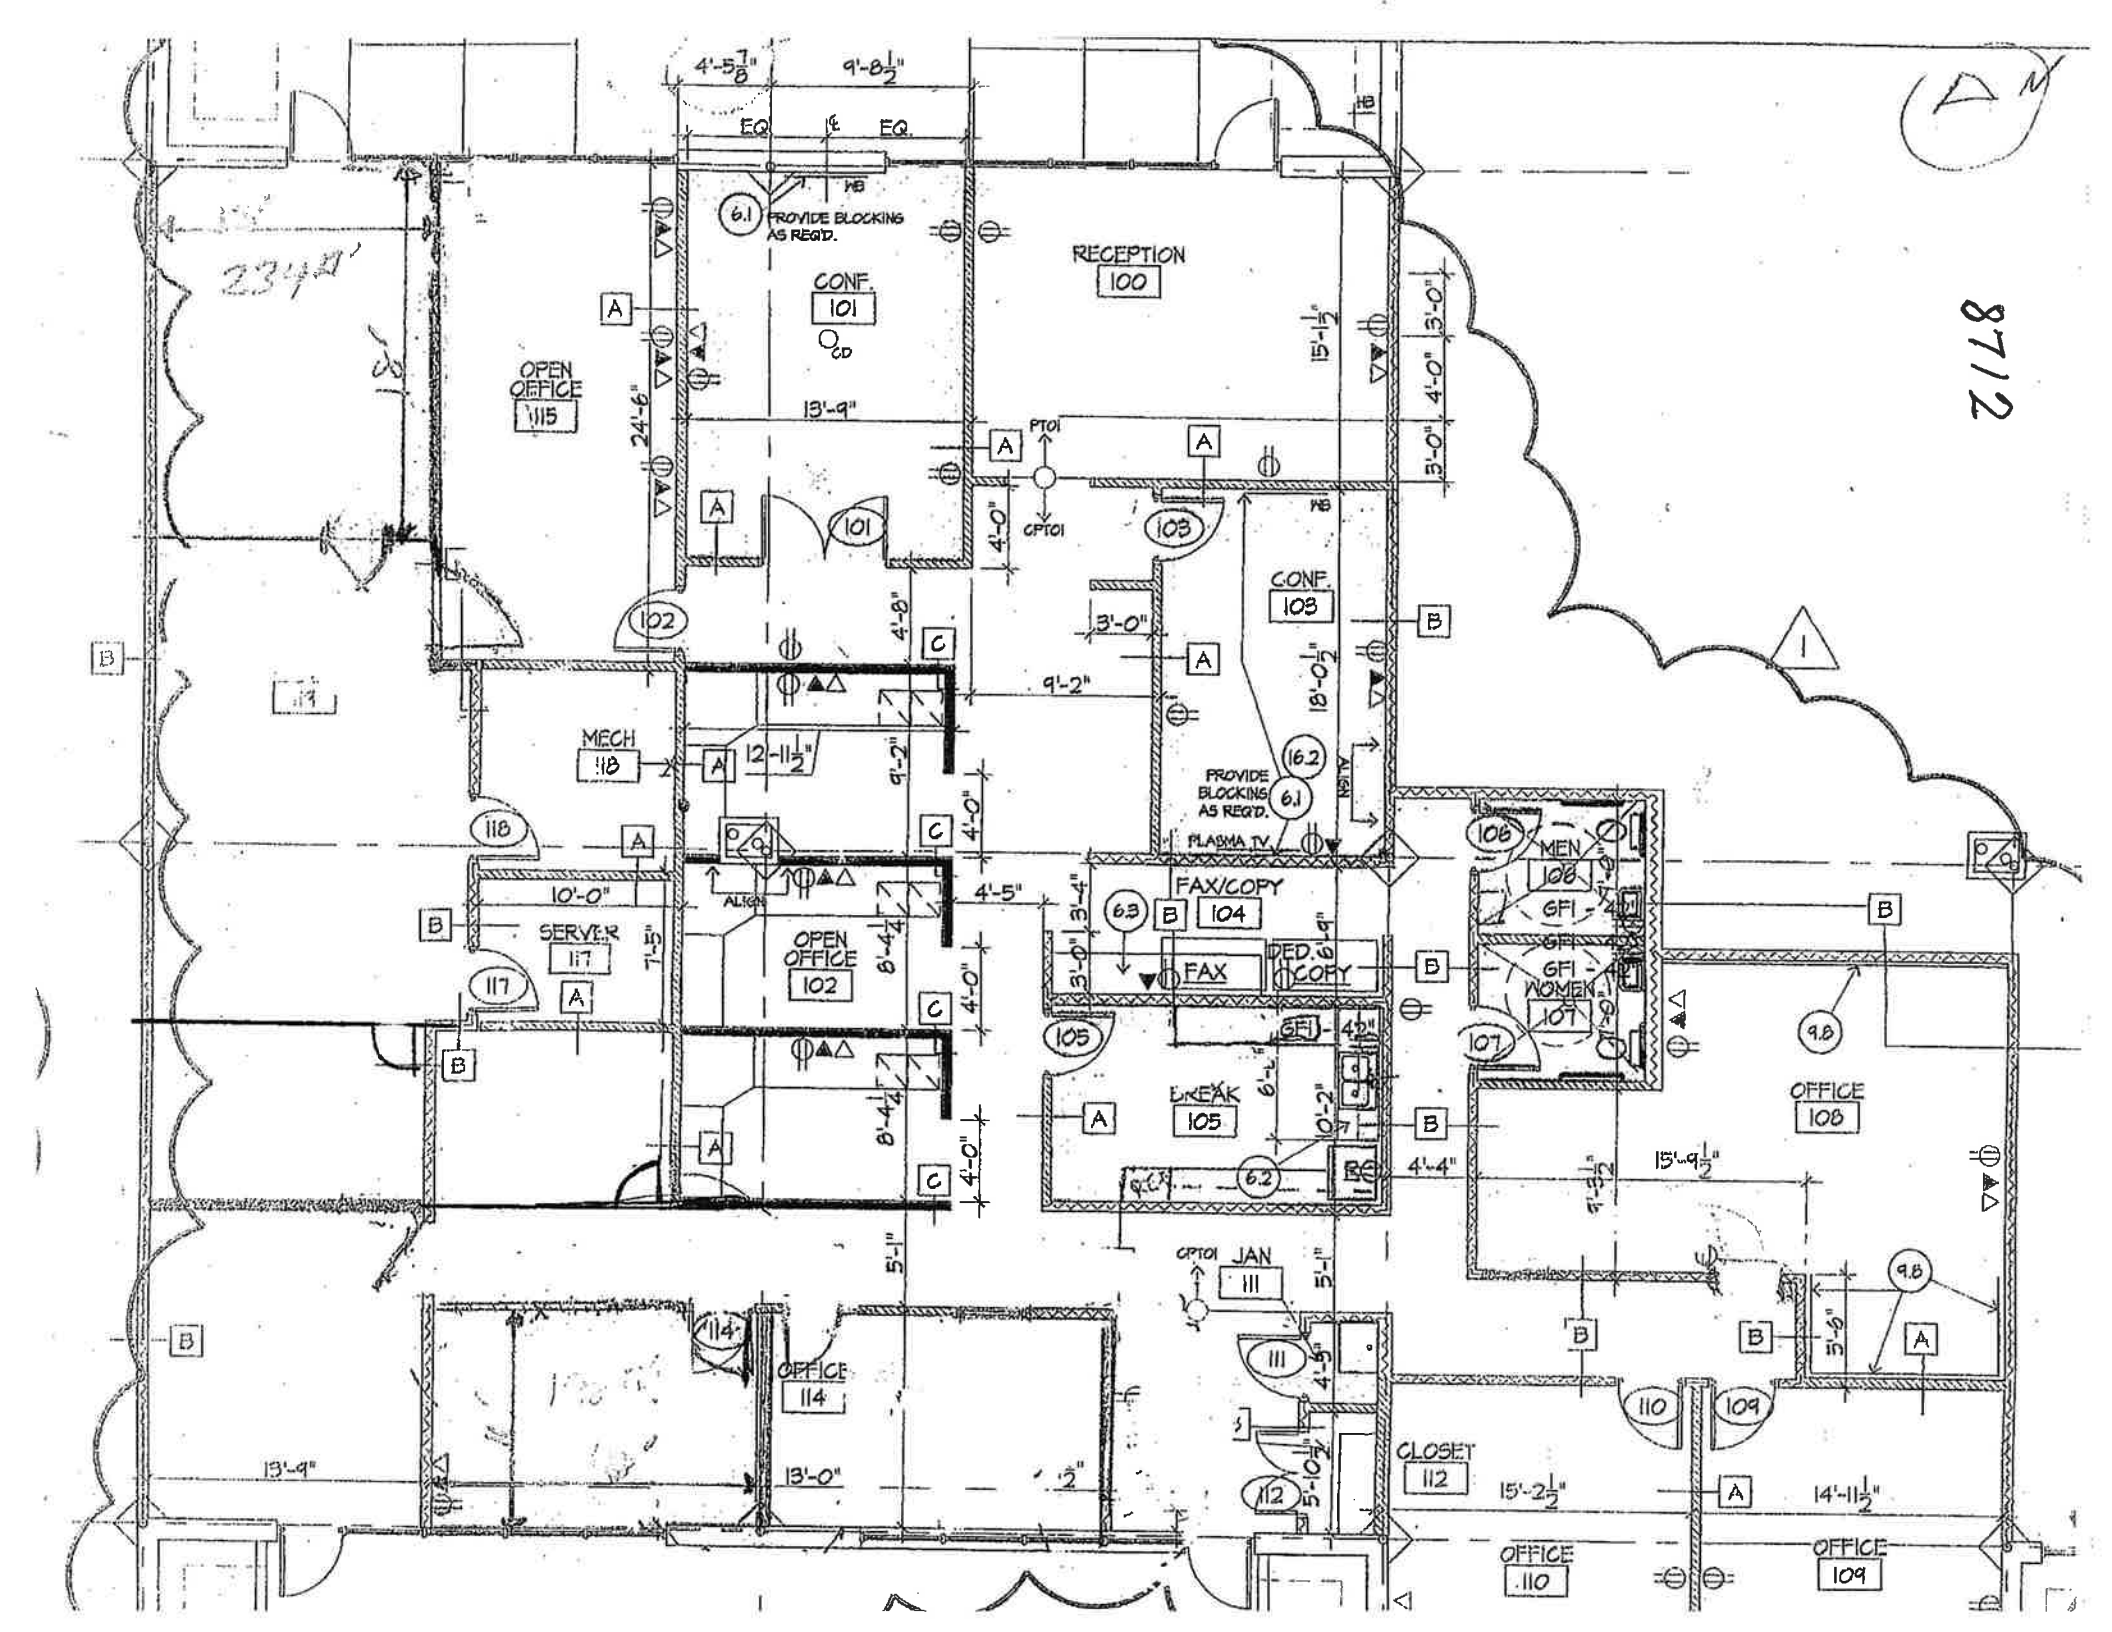

RECEPTION
100
CONF.
101
OPEN OFFICE
115
PROVIDE BLOCKING AS REQ'D.
CONF.
103
MECH
118
SERVER
117
OPEN OFFICE
102
FAX/COPY
104
FAX
DED. COPY
BREAK
105
JAN
111
OFFICE
114
CLOSET
112
MEN
106
WOMEN
107
OFFICE
108
OFFICE
110
OFFICE
109
PLASMA TV
ALIGN

8712