RECORDED IN CONVEYANCE BOOK 1171 FOLIO 813 ; ENTRY NO. 99- 6590

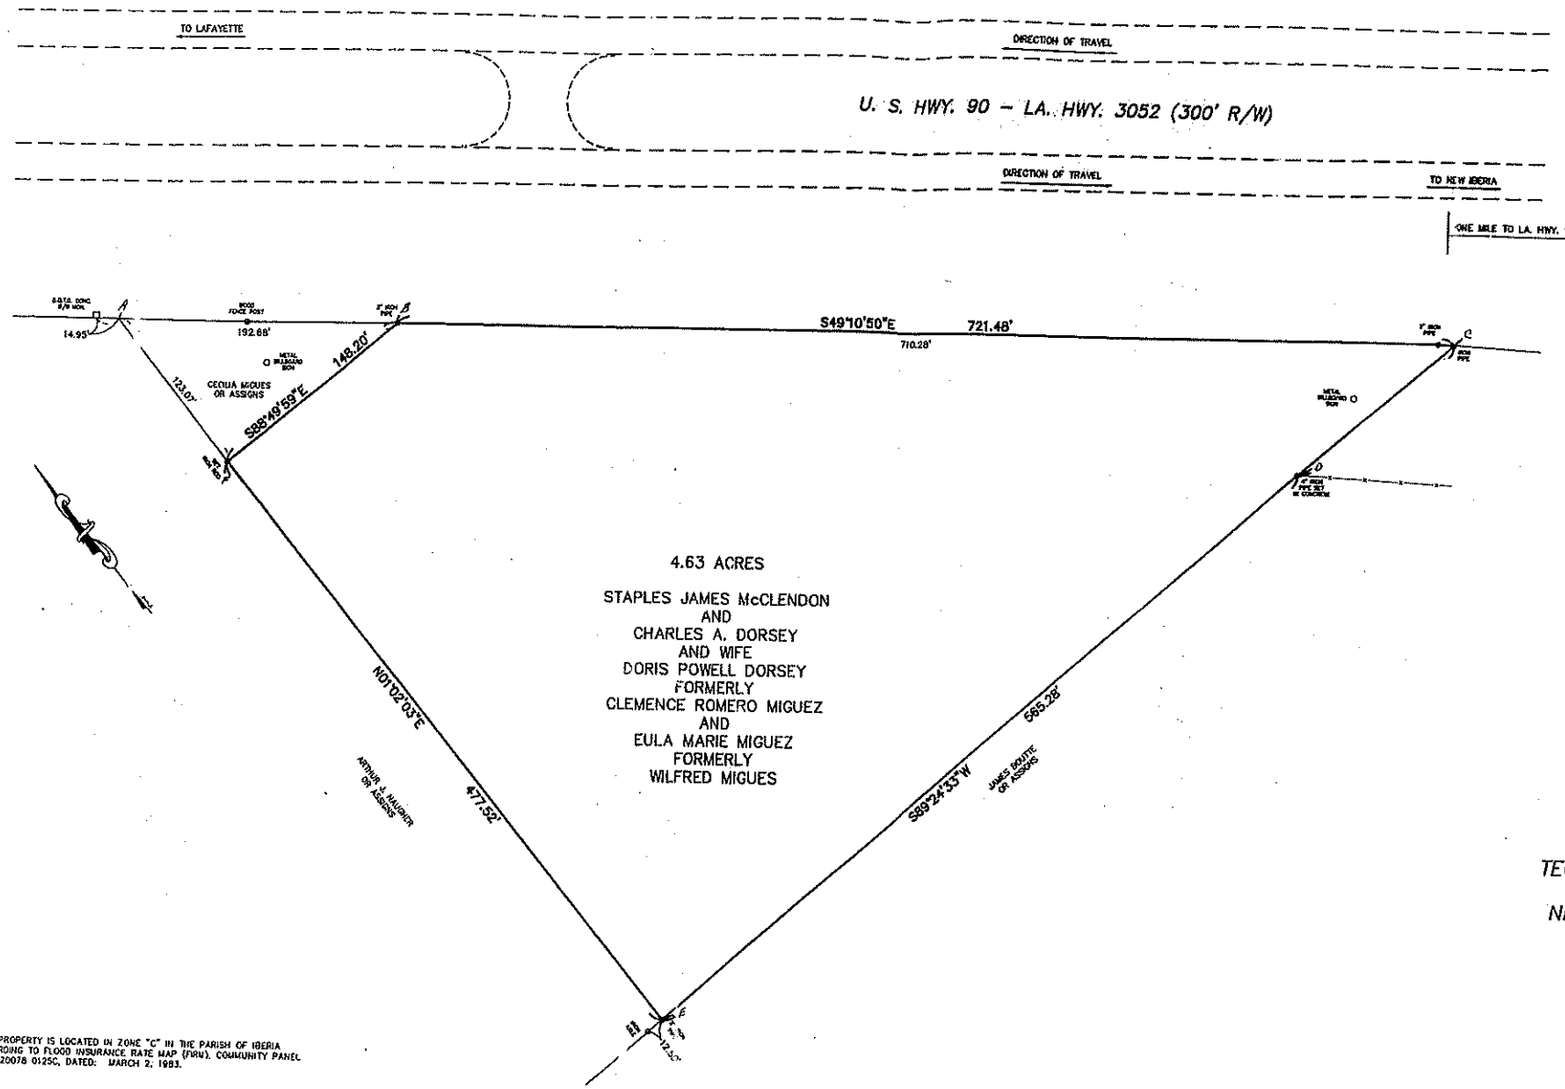

THIS PROPERTY IS LOCATED IN ZONE "C" IN THE PARISH OF IBERIA ACCORDING TO FLOOD INSURANCE RATE MAP (FIRM), COMMUNITY PANEL NO. 220078 0125C, DATED: MARCH 2, 1983.

ROLAND W. LAURENT, P.L.S.
LOUISIANA REGISTRATION NO. 2307

STATE OF LOUISIANA
ROLAND W. LAURENT
REG. No. 2307
REGISTERED PROFESSIONAL LAND SURVEYOR

NOTE:

THIS SURVEY WAS CONDUCTED BY ROLAND W. LAURENT UNDER MY PERSONAL DIRECTION AND SUPERVISION BASED ON STANDARDS FOR CLASS "C" SURVEYS IN ACCORDANCE WITH THE MINIMUM STANDARDS FOR PROPERTY SURVEYS AS ADOPTED BY THE STATE OF LOUISIANA BOARD OF REGISTRATION FOR PROFESSIONAL ENGINEERS AND LAND SURVEYORS.

REFERENCE ACT NUMBERS
147051
84-5418

STATE OF LOUISIANA D.O.T.D.
S.P. NO. 424-04-02
NEW IBERIA – BILLEAUD HWY.
LA. 3052 – IBERIA PARISH

A MAP OF SURVEY
PREPARED FOR

TECHE MANUFACTURED HOUSING
1611 WEST HIGHWAY 90
NEW IBERIA, LOUISIANA 70560

FROM PROPERTY OF
STAPLES JAMES McCLENDON
AND
CHARLES A. DORSEY
AND WIFE
DORIS POWELL DORSEY
LOCATED ON
U.S. HWY. 90 – LA. HWY. 3052
NEW IBERIA AREA
SITUATED IN
SECTIONS 16 & 17, T-12-S, R-6-E
PARISH OF IBERIA
STATE OF LOUISIANA

SCALE: 1"=40' DATE: MAY 3, 1999

PREPARED BY:
ROLAND W. LAURENT
CONSULTING ENGINEER
LAFAYETTE, LOUISIANA