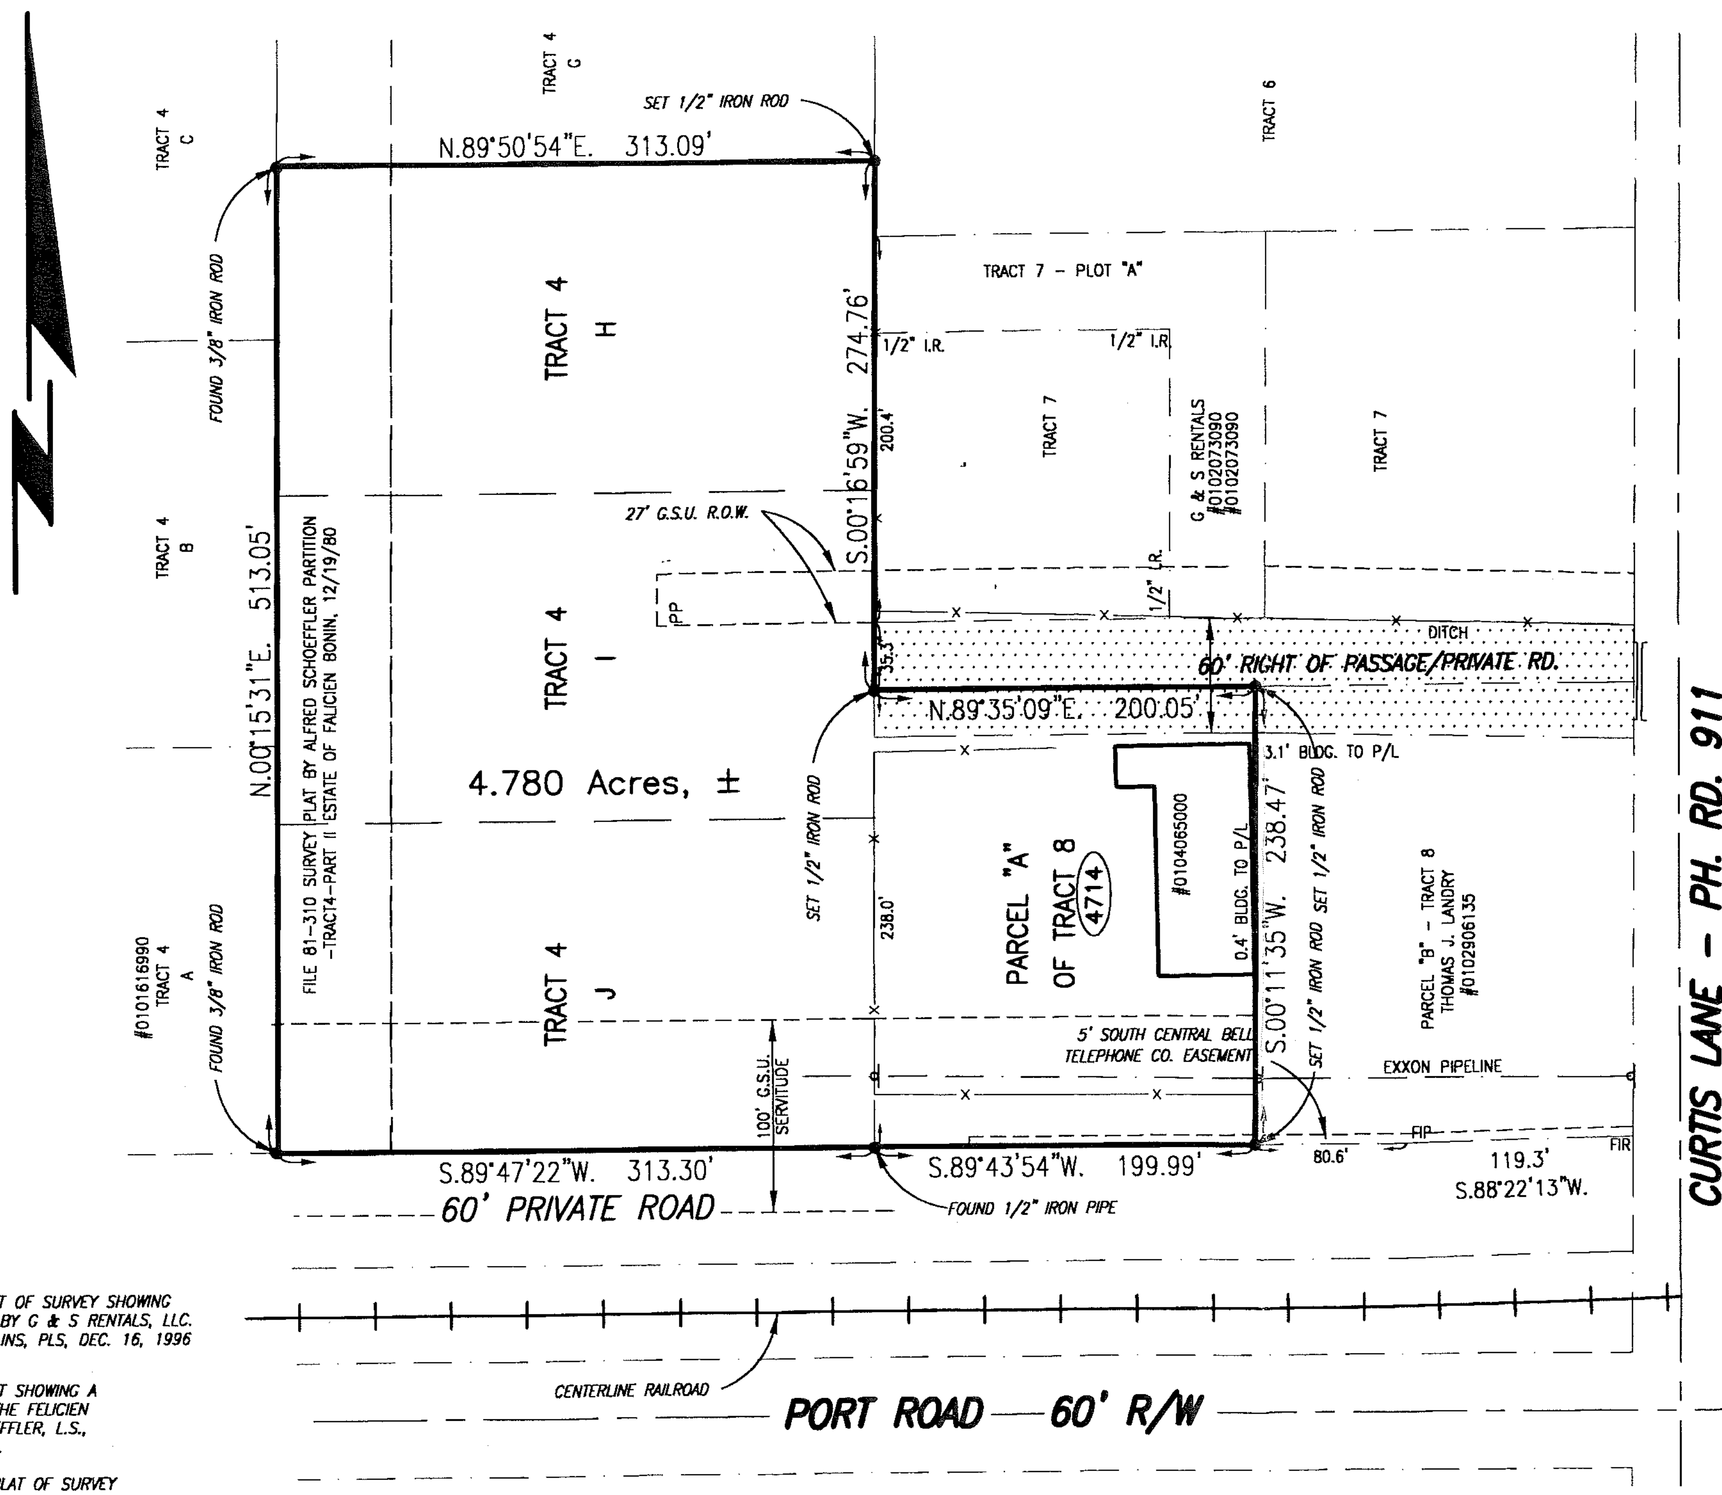

REFERENCE IS MADE TO PLAT OF SURVEY SHOWING PROPERTY TO BE ACQUIRED BY G & S RENTALS, LLC. SURVEY BY TIMOTHY L. COLLINS, PLS, DEC. 16, 1996

REFERENCE IS MADE TO PLAT SHOWING A SURVEY OF A PORTION OF THE FELICIEN BONIN BY ALFRED W. SCHOEFFLER, L.S., DATED SEPTEMBER 19, 1978.

REFERENCE IS MADE TO A PLAT OF SURVEY BY ALFRED W. SHOEFFLER, L.S., DATED DECEMBER 19, 1980.

REFERENCE IS MADE TO A PLAT PREPARED BY DAVID T. BURDETTE, R.L.S., DATED JUNE 5, 1978 AND REVISED AUGUST 20, 1978, BY ALFRED W. SCHOEFFLER, L.S.

NO ATTEMPT HAS BEEN MADE TO VERIFY TITLE, ACTUAL LEGAL OWNERSHIP, SERVITUDES, EASEMENTS, RIGHTS-OF-WAY OR OTHER BURDENS ON THE PROPERTY OTHER THAN THAT FURNISHED BY THE OWNER OR THE OWNER'S REPRESENTATIVE.

DELINEATION OF JURISDICTIONAL WETLANDS HAS NOT BEEN REQUESTED NOR IS A PART OF THIS SURVEY.

THIS PLAT WAS PREPARED CONFORMING TO THE REQUIREMENTS OF THE STANDARDS OF PRACTICE FOR BOUNDARY SURVEYS AS SET FORTH IN LAC TITLE 46: LXL, CHAPTER 2900. THIS IS A CLASS "C" SURVEY.

LEGEND

PP – POWER POLE
TP – TELEPHONE PEDESTAL
– PETROLEUM PIPELINE SIGN
EXXON PIPELINE CO.
(713) 656-1234
HOUSTON, TX

AMENDED 2/5/98, ONLY TO SHOW A B C D A DESCRIPTION AROUND THE EAST PORTION OF TRACT 7.

PLAT OF SURVEY SHOWING
PROPERTY
TO BE ACQUIRED BY

SPIRIT ENTERPRISES LLC

LOCATED IN SECTION 34, T 12 S – R 6 E, BEING PARCEL "A" OF TRACT 8, TRACTS H, I, AND J, CURTIS LANE AT PORT ROAD, IBERIA PARISH, LOUISIANA.

SURVEYED BY:
C. P. S. ENGINEERING AND LAND SURVEYING, INC.

STATE OF LOUISIANA
TIMOTHY L. COLLINS
REG No. 4752
REGISTERED PROFESSIONAL
LAND SURVEYOR

BY:
TIMOTHY L. COLLINS – P. L. S.
LA. REG. NO. 4752
SCALE: 1" = 100' DECEMBER 23, 2014
REVISED: DECEMBER 30, 2014 BUILDING & FENCING

B309P24
WO#20718/24724

20141230.0945