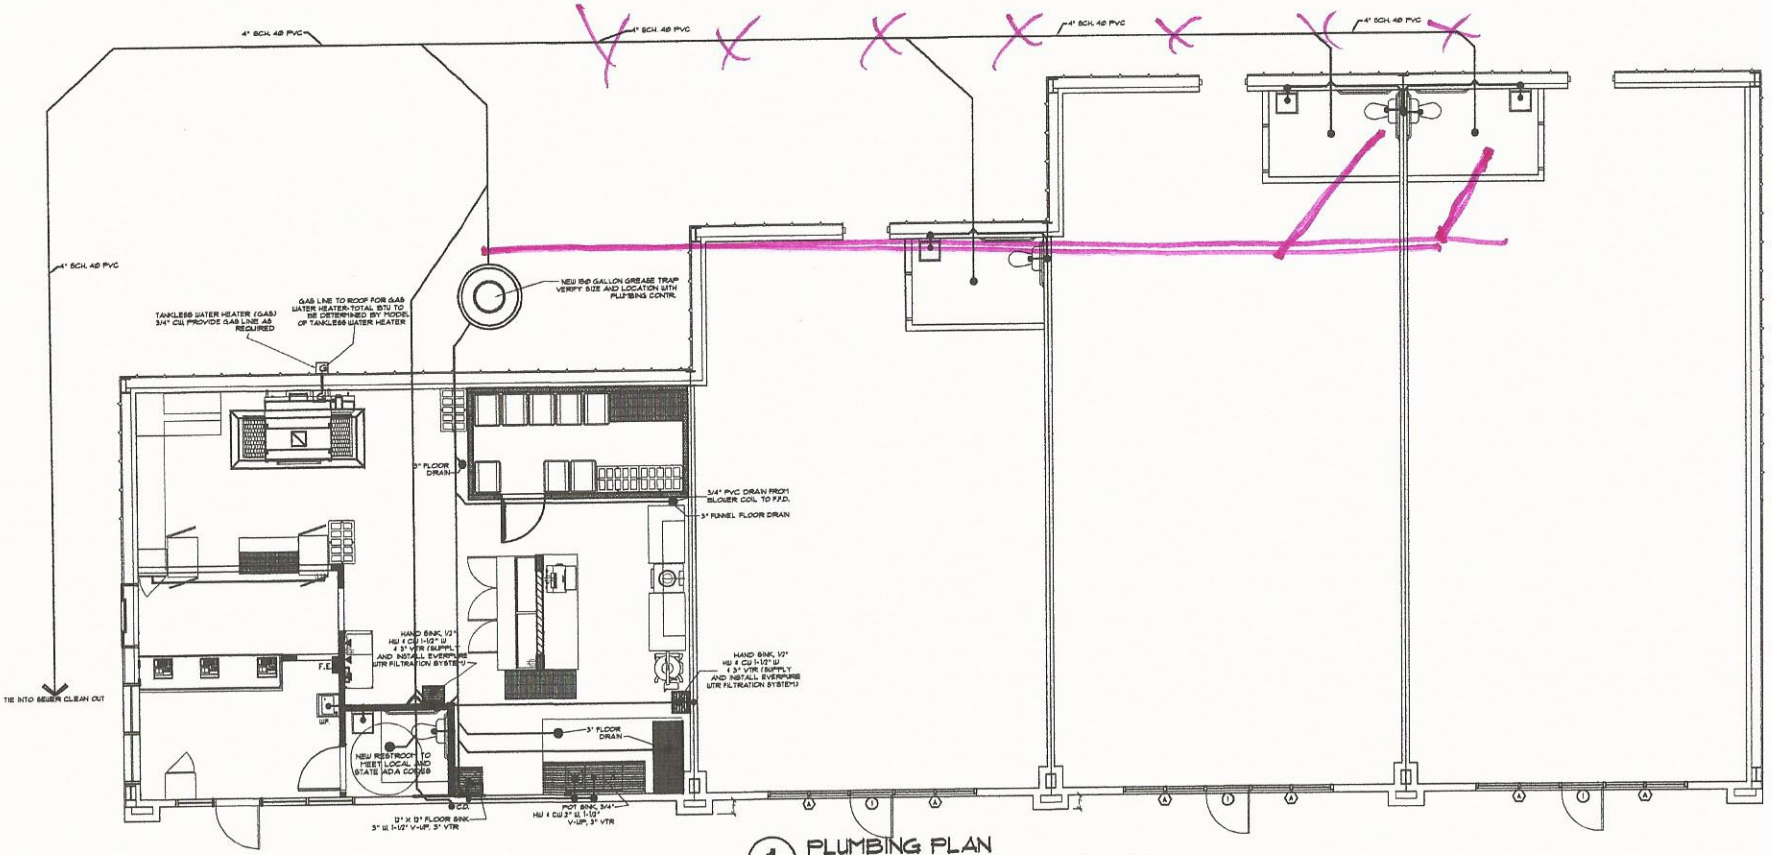

1 PLUMBING PLAN

SCALE: 1/4" = 1'-0"

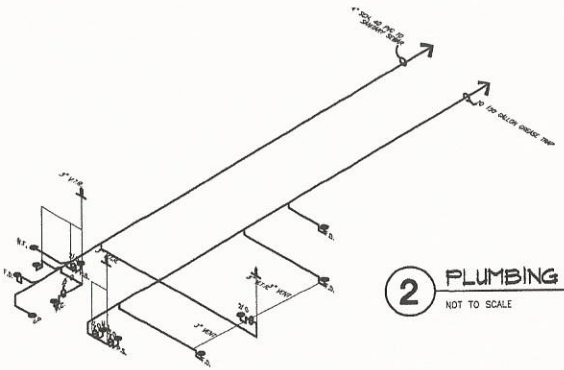

2 PLUMBING RISER DIAGRAM

NOT TO SCALE

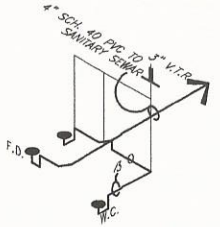

TYPICAL RISER FOR RESTROOM IN MANILA BUILDING

3 PLUMBING RISER DIAGRAM

NOT TO SCALE

Revisions
--

PERKINS ROAD RETAIL CENTER

PERKINS ROAD
BATON ROUGE, LOUISIANA

MARK MATTHEWS
AIA · ARCHITECT
11555 Cleveland Ct. • Baton Rouge, LA • 70809 • (225) 926-4063

Date	12-2-2013
Drawn	JPD
Checked	MPM
Job Number	--
Sheet	P1.0