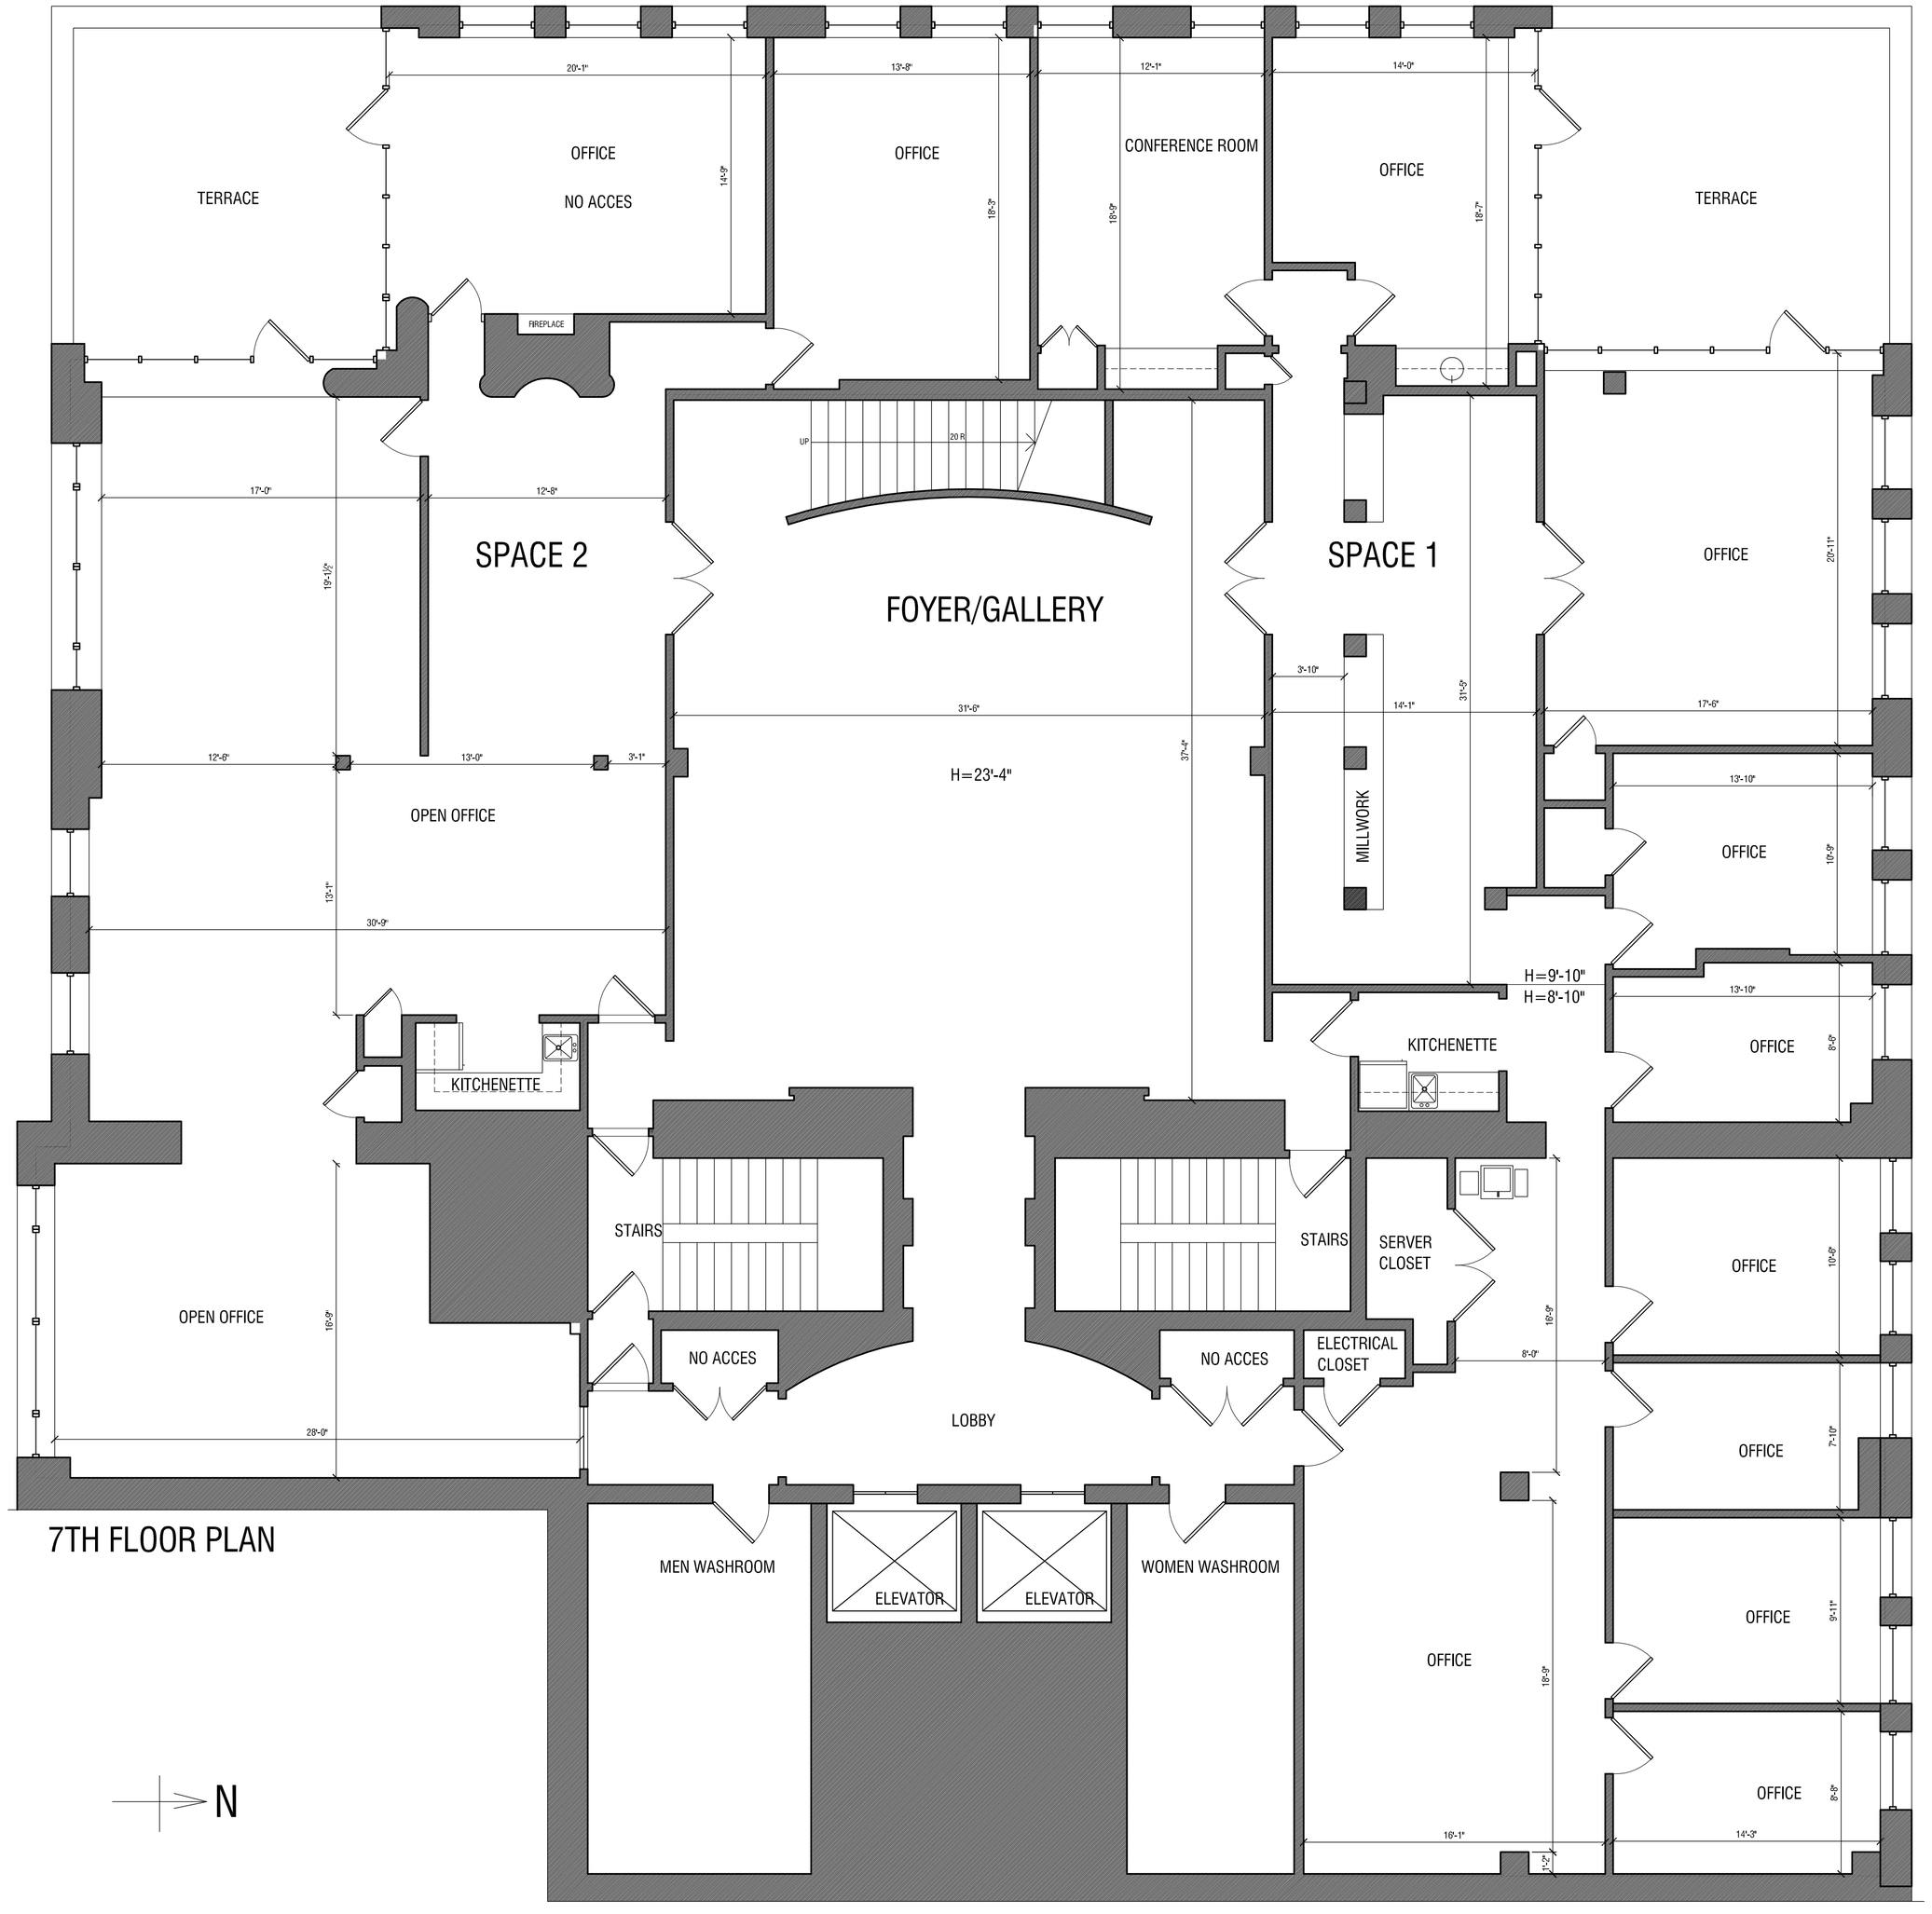

7TH FLOOR PLAN

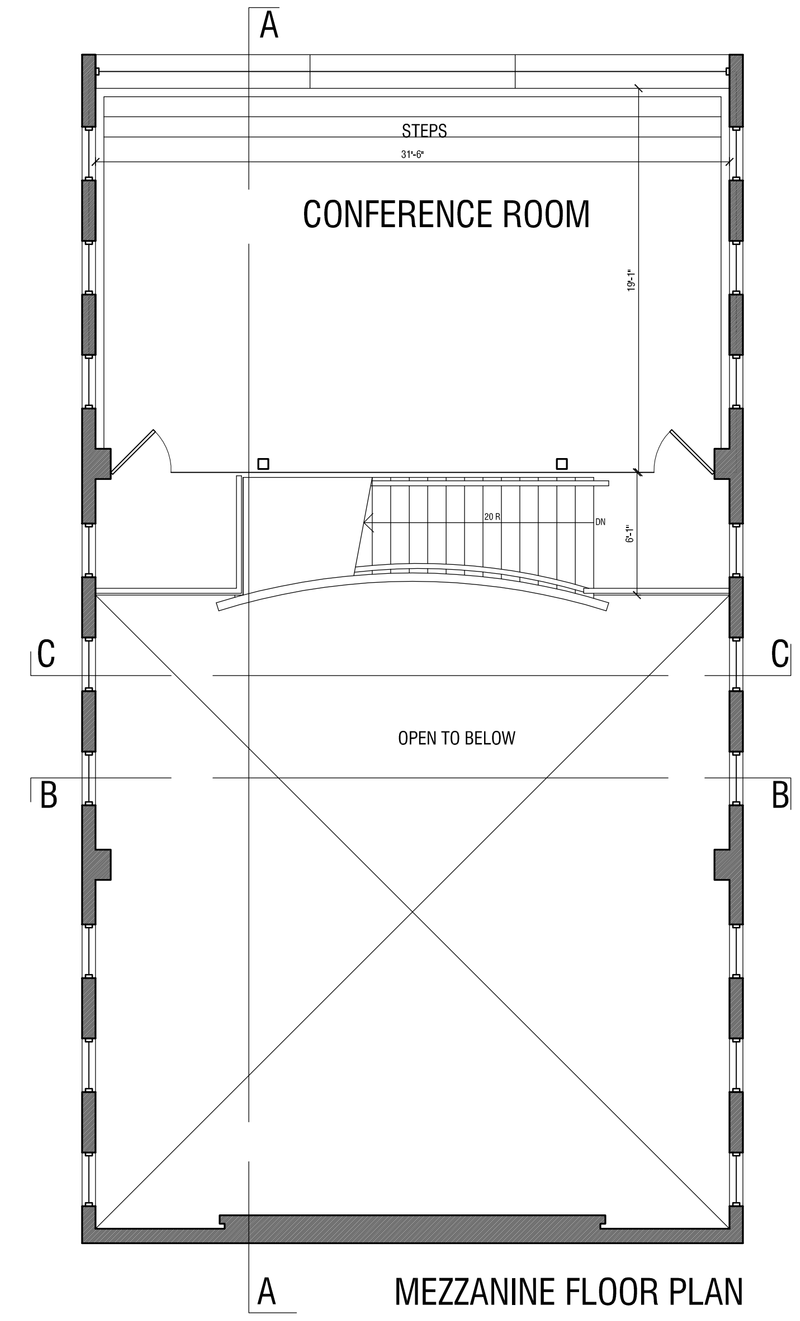

MEZZANINE FLOOR PLAN

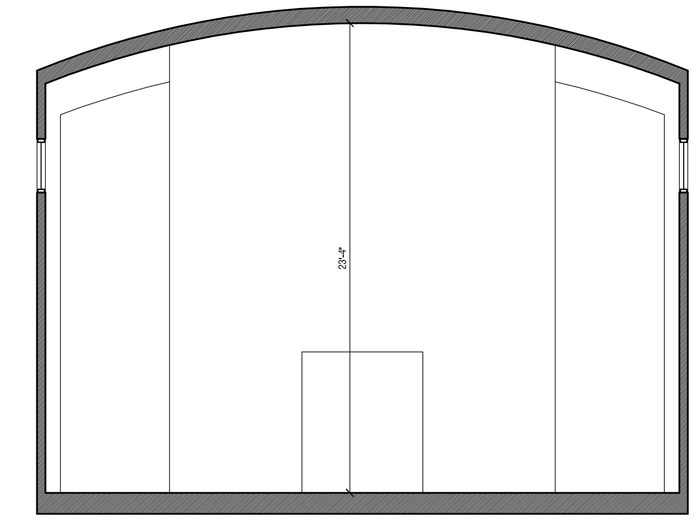

SECTIUNE B-B

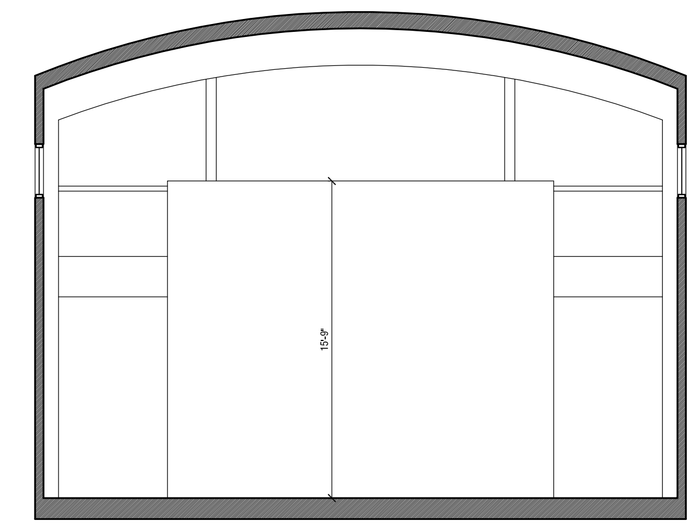

SECTIUNE C-C

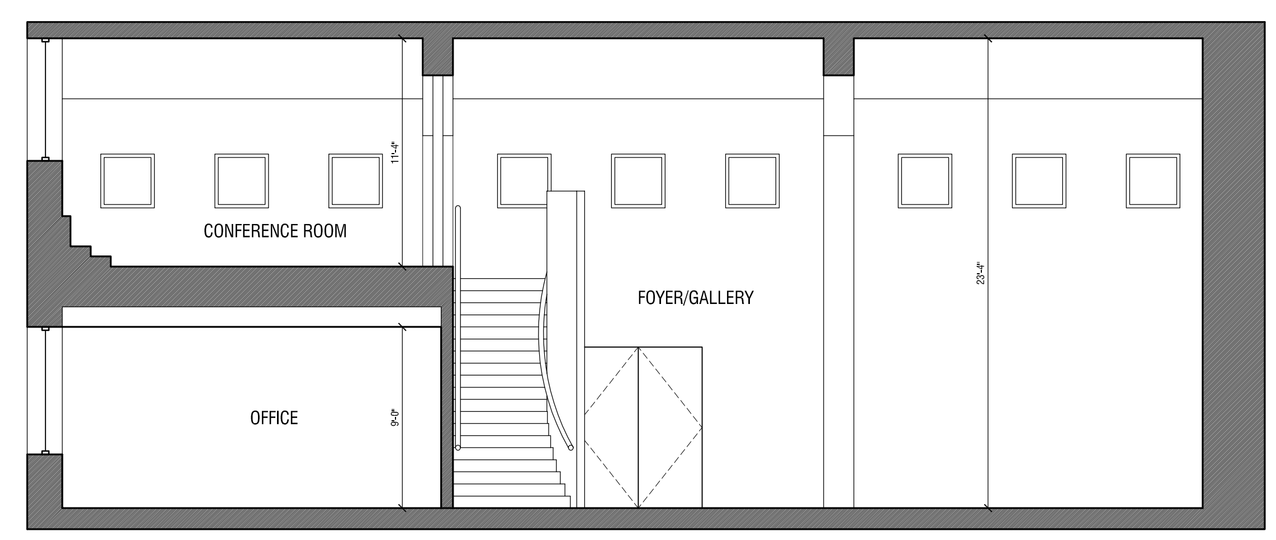

SECTIUNE A-A

7TH FLOOR PLANS AND ELEVATIONS
SC 3/16" =1'-0"